

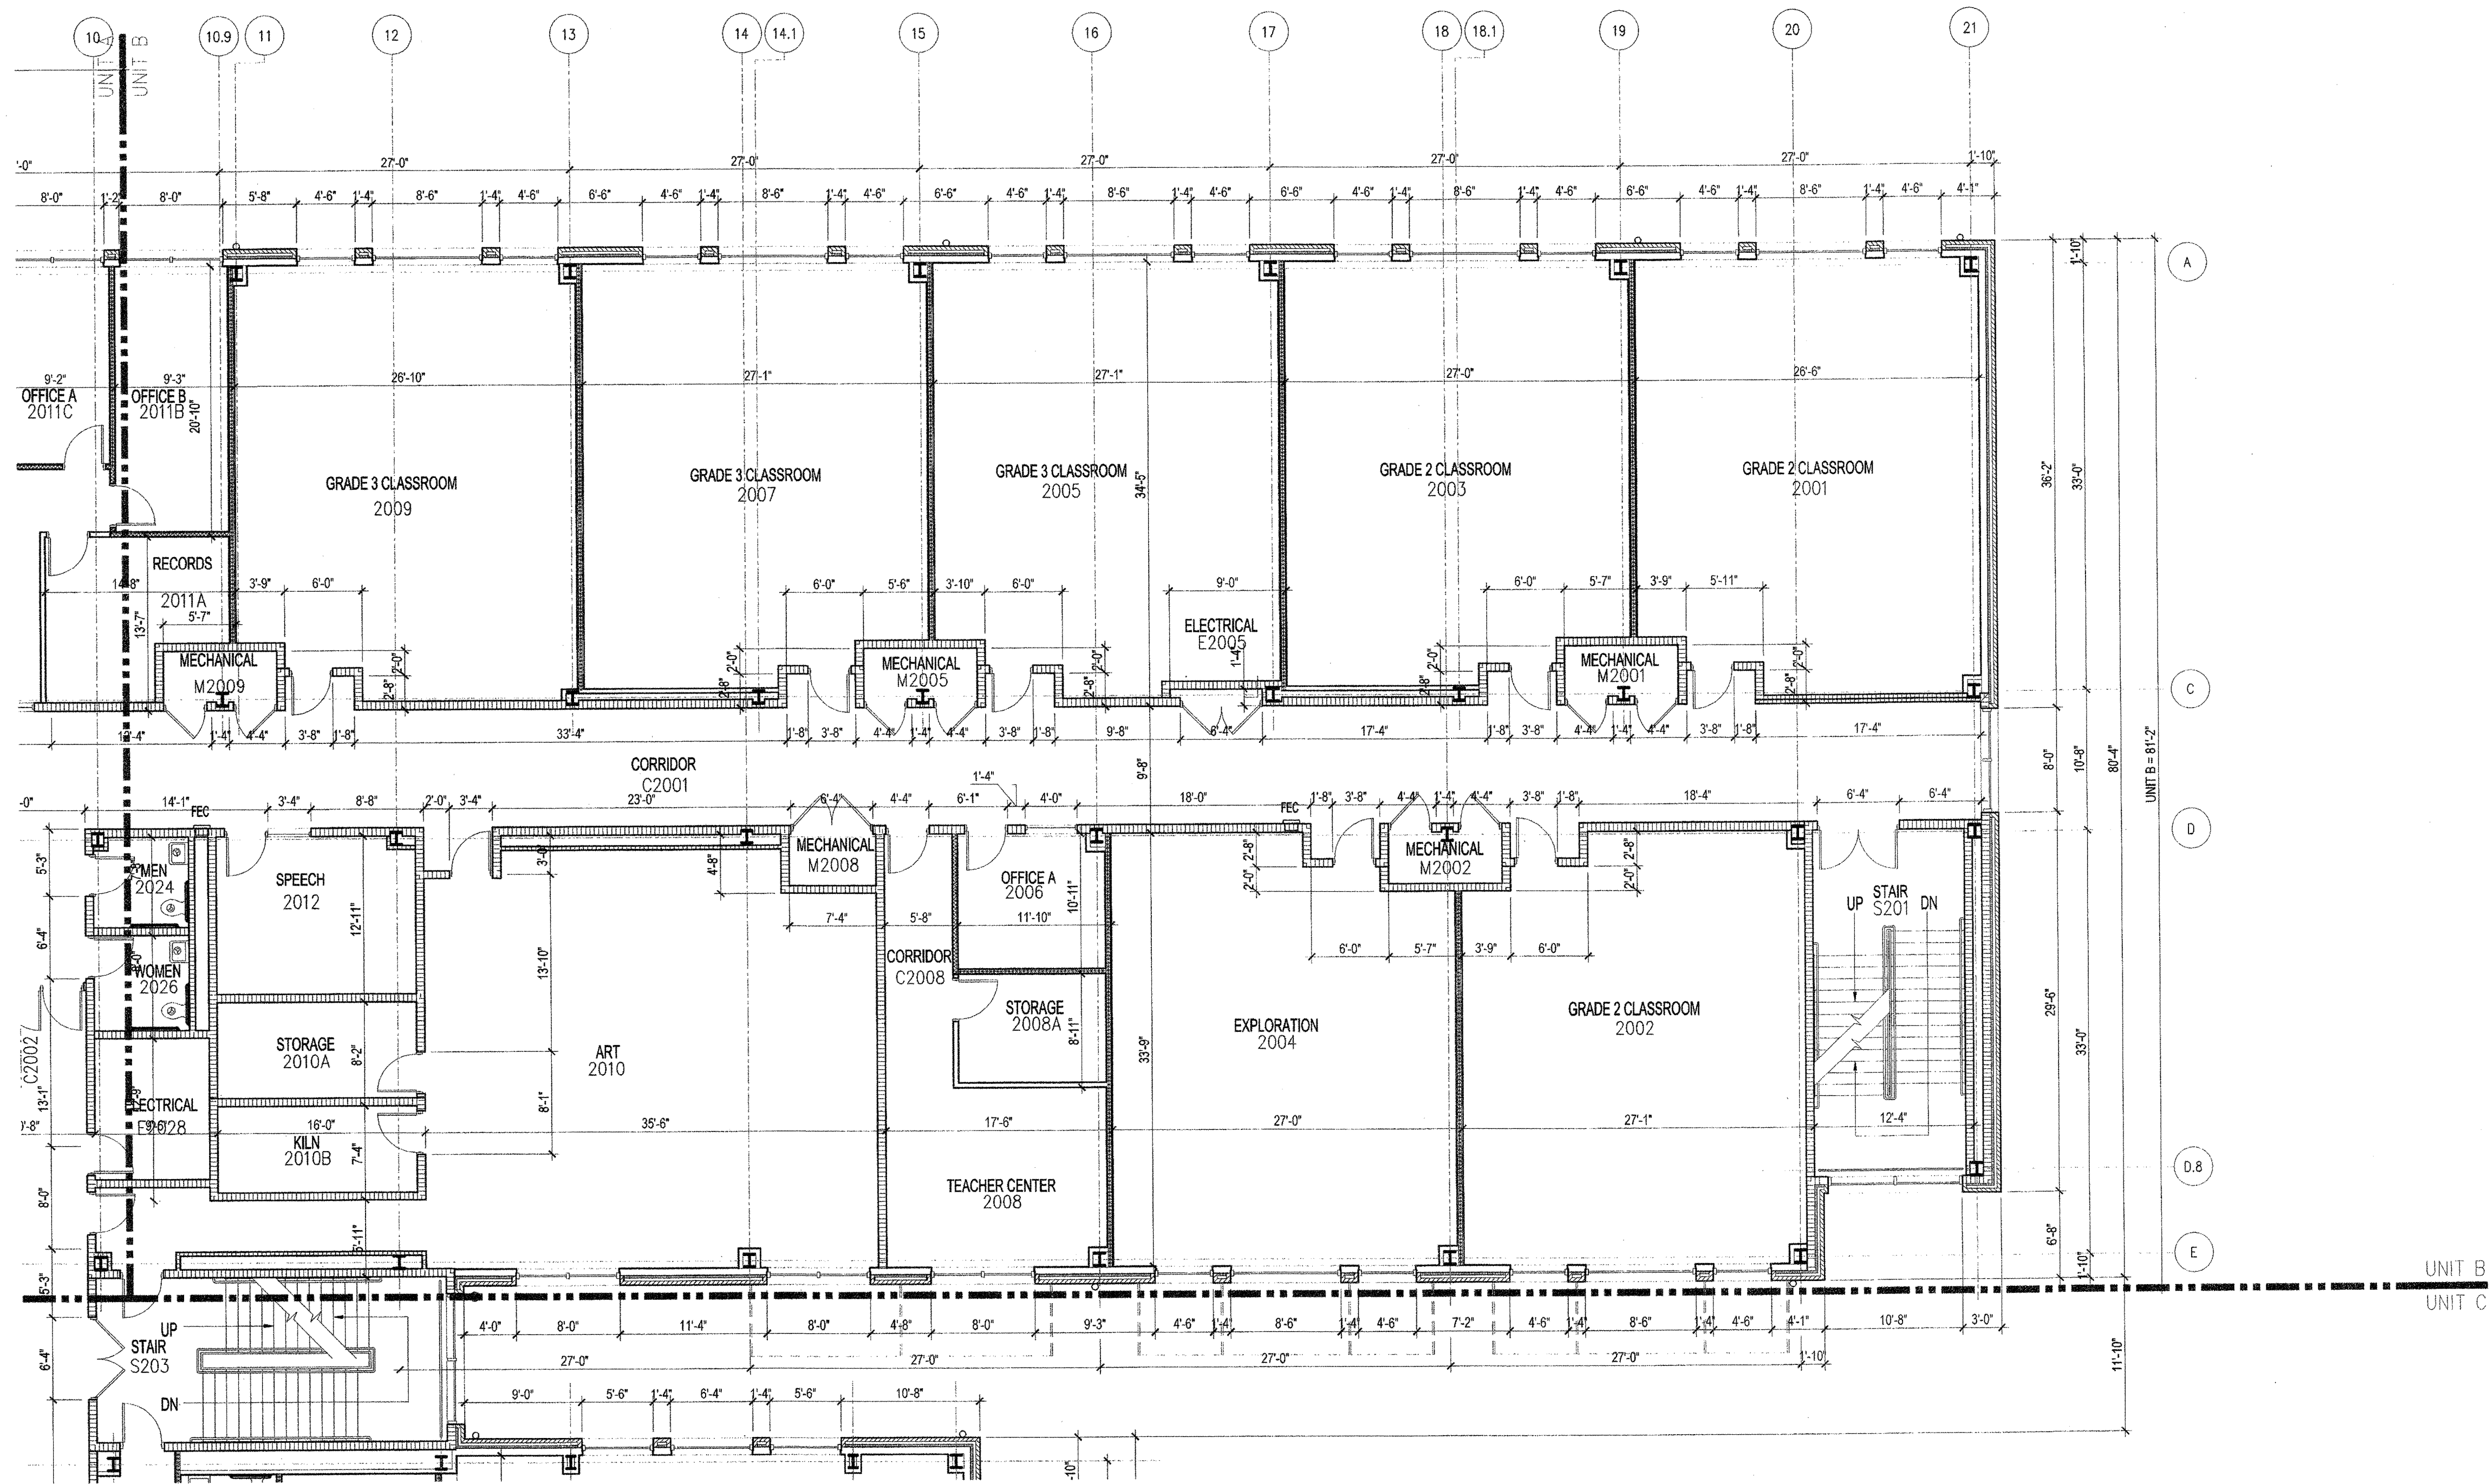


A PARTIAL PLAN - UNIT B - SECOND FLOOR
A1.22A SCALE: 1/8" = 1'-0"

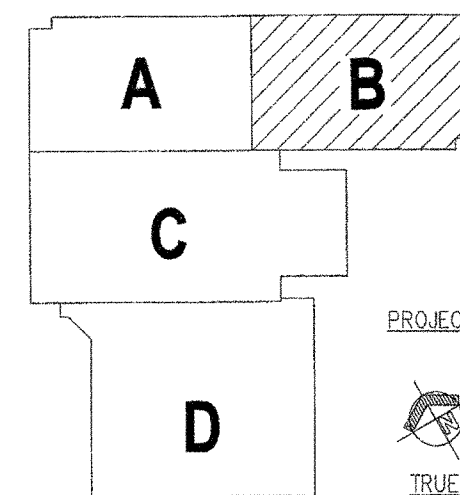

KEY PLAN

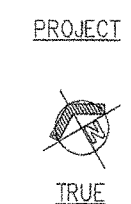

VergesRome
Architects
FANNING+HOWEY
A Joint Venture

320 N. Carrollton Avenue, Suite 100
New Orleans, Louisiana 70119
t. 504.488.7739 f. 504.488.7743

© copyright 2012



**NEW 3 SECTION ELEMENTARY SCHOOL
AT FISK-HOWARD SCHOOL
RECOVERY SCHOOL DISTRICT**

211 S. LOPEZ STREET NEW ORLEANS, LOUISIANA 70119

DATE ISSUED: 7 DECEMBER, 2012
REVISED:
REVISED:
REVISED:
REVISED:
DRAWN BY: MSR, CMB
CHECKED BY: DGR, JFM
PHASE:

BID
DOCUMENTS

11085

TITLE:
DIMENSION PLAN
UNIT B - SECOND FLOOR

SHEET:

A1.22A