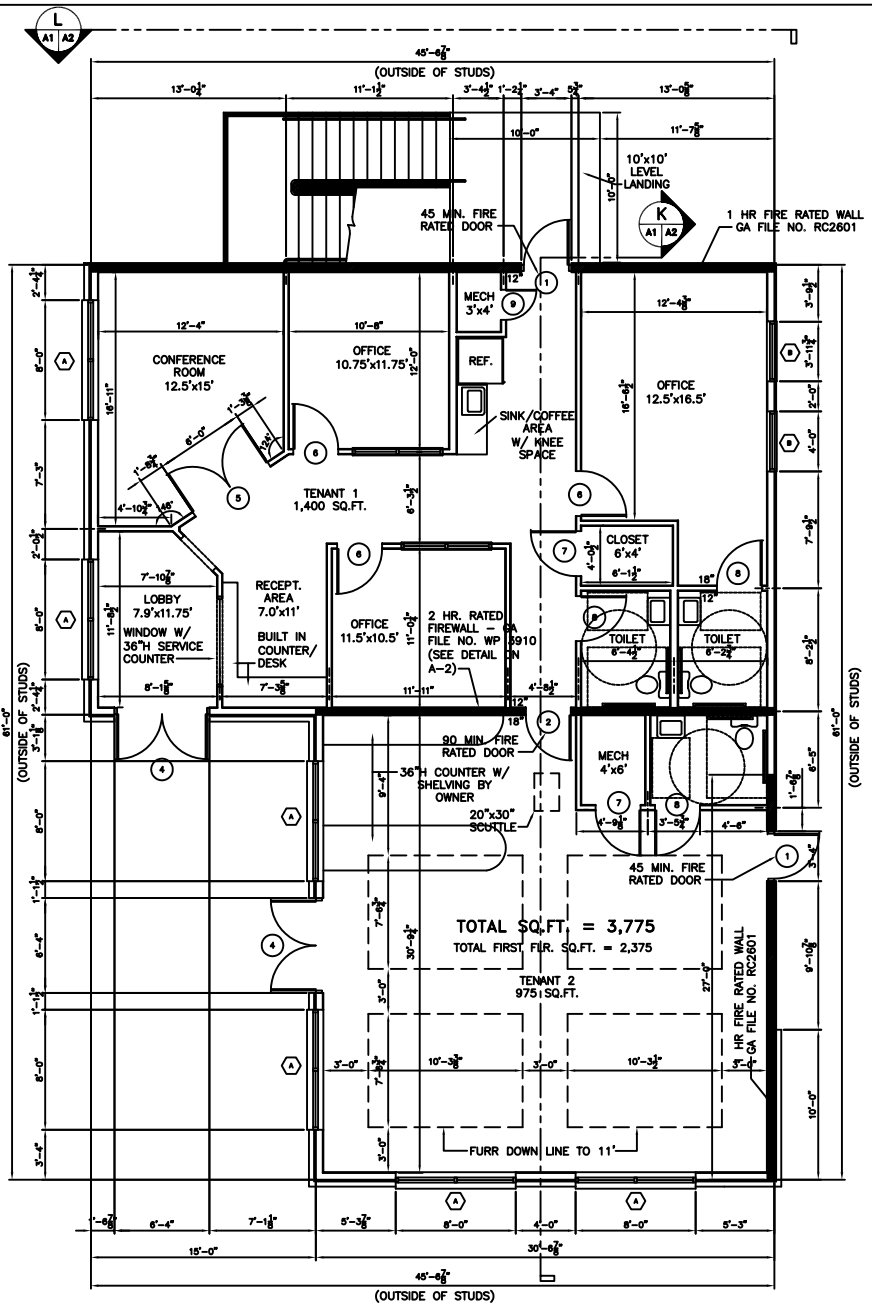

OFFICE 1st FLOOR PLAN

SCALE: 1/4"=1'-0"

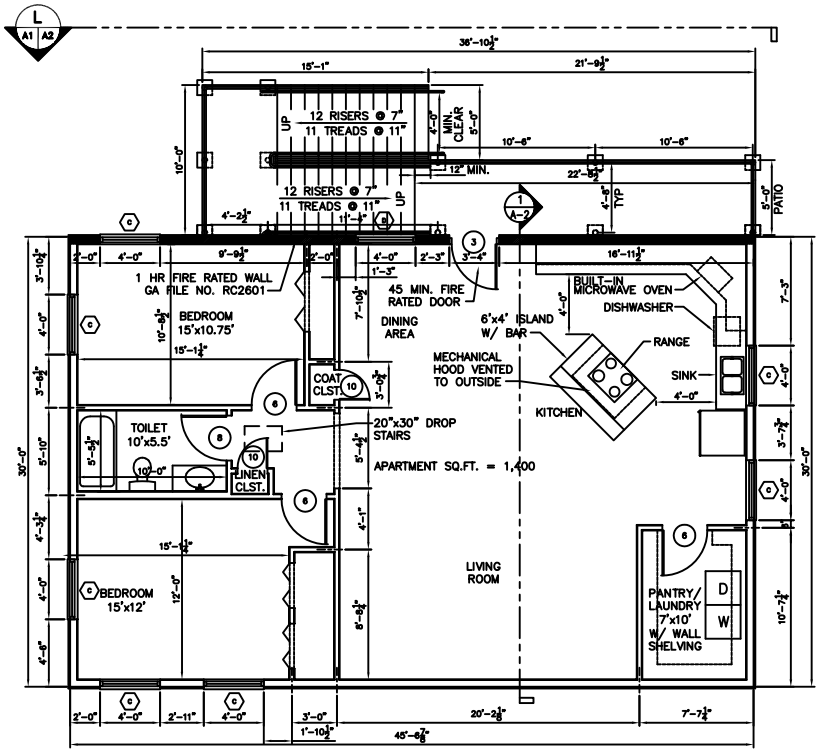

OFFICE 2nd FLOOR PLAN

SCALE: 1/4"=1'-0"

AREA BY USE

1st FLOOR
TENANT 1 = 1,400 SQ.FT.
TENANT 2 = 975 SQ.FT.
1st FLOOR TOTAL = 2,375

2nd FLOOR
APARTMENT = 1,400 SQ.FT.

OVERALL = 3,775 SQ.FT.

DOOR AND HARDWARE SCHEDULE

#	SIZE	TYPE: WOOD	TYPE: METAL	TYPE: ALUM./GLASS	TYPE: STOREFRONT	FRAME: STEEL	FRAME: ALUMINUM	FRAME: WOOD	HINGE: DOUBLE SWING	HINGE: BUTT	LOCK: BURGLER PRE	LOCK: PASSAGE	LOCK: PRIVACY	LOCK: DEADBOLT	LOCK: SLEEVE HANDLE	LOCK: PUSH PULL	ACCESSORIES: PANIC BAR	ACCESSORIES: THRESHOLD STOP	ACCESSORIES: DOOR STOP	ACCESSORIES: ALARM	ACCESSORIES: PEEP HOLE	REMARKS
1	3.0x6/8x1-3/4"		X			X				X					X			X	X		X	130 MPH WIND, 45 MIN. RATED
2	3.0x6/8x1-3/4"		X	X		X				X					X							90 MIN. RATED
3	3.0x6/8x1-3/4"		X			X				X					X			X	X	X	X	45 MIN. RATED
4	(2) 3'0x6/8x1-3/4"			X		X				X					X			X	X		X	130 MPH WIND
5	(2) 3'0x9/0x1-3/4"			X		X				X			X				X				X	TALL DOOR W/ GLASS
6	3.0x9/0x1-3/4"	X					X			X		X									X	TALL DOOR W/ GLASS
7	3.0x6/8x1-3/4"	X					X			X				X							X	
8	3.0x6/8x1-3/4"	X					X			X			X								X	
9	2.0x6/8x1-3/4"	X					X			X		X									X	
9	2.0x6/8x1-3/4"	X					X			X		X									X	

WINDOW SCHEDULE

#	SIZE	TYPE: FIXED	TYPE: STOREFRONT	TYPE: HORIZ. SLIDE	TYPE: VERT. SLIDE	FRAME: STEEL	FRAME: ALUMINUM	FRAME: WOOD	GLASS: PLAIN	GLASS: TEMPERED	GLASS: INSULATED	LITES: 2/2	LITES: NONE	ACCESS: SCREEN	ACCESS: SHUTTER	ACCESS: ALARM	ACCESS: NONE	REMARKS
A	8'-0" x 7'-6"	X					X						X			X		
B	4'-0" x 6'-0"	X					X						X			X		
C	4'-0" x 5'-0"	X					X						X			X		
D	4'-0" x 5'-0"	X					X			X			X			X		

OFFICE FLOOR PLAN

JEFF BRELAND
64287 HWY. 41
PEARL RIVER, LOUISIANA

PLANET STORAGE

DAMMON ENGINEERING, INC.
ARCHITECTS – ENGINEERS
2000 OLD SPANISH TRAIL STE 100 985-649-5832 SLIDELL, LA. 70458
DAMMONENGINEERING.COM

SCALE:AS NOTED

FILE:

JOB NO. 1757

DATE:6-19-06

SHEET 10

A-1

OF 27