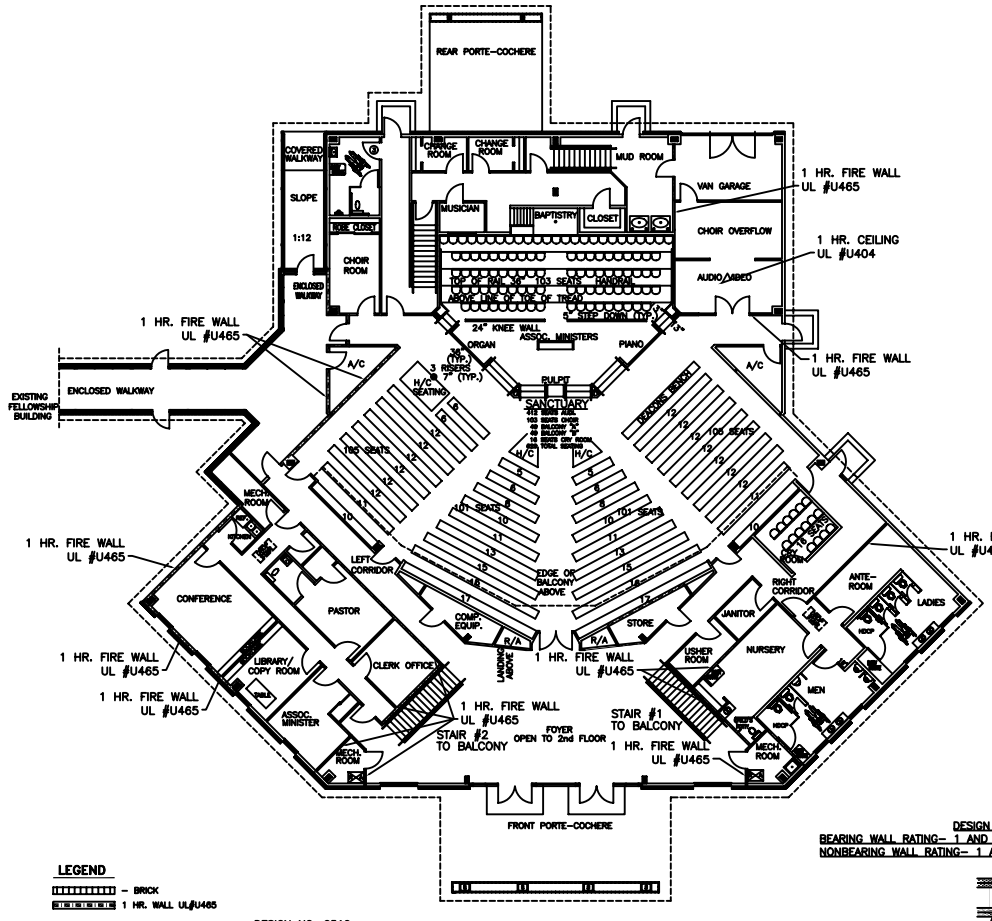

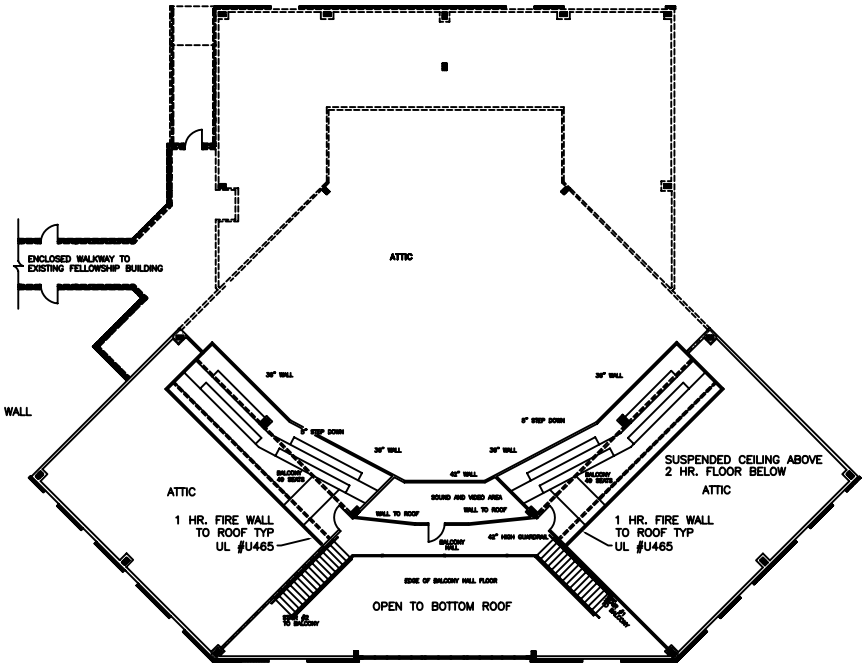

BALCONY FIREWALL PLAN
SCALE: 3/32"=1'-0"

LEGEND

- BRICK
- 1 HR. WALL UL#U465

DESIGN NO. G510
RESTRAINED ASSEMBLY RATING- 1 HR.
UNRESTRAINED ASSEMBLY RATING- 1 HR.

FIRST FLOOR FIREWALL PLAN
SCALE: 3/32"=1'-0"

DESIGN NO. U404
BEARING WALL RATING- 1 AND 2 HR (SEE ITEMS 2, 3 & 5)
NONBEARING WALL RATING- 1 AND 2 HR (SEE ITEMS 2, 3 AND 5)

1 HR. CONFIGURATION

2 HR. CONFIGURATION A

2 HR. CONFIGURATION B

2 HR. CONFIGURATION C

DESIGN NO. U465
NONBEARING WALL RATING- 1 HR.

FIREWALL PLAN

STARLIGHT BAPTIST CHURCH
2100 SECOND STREET
SLIDELL, LOUISIANA

NEW SANCTUARY

DAMMON ENGINEERING, INC.
1095 FLORIDA AVENUE 985-649-5532 SLIDELL, LA. 70458
DAMMONENGINEERING.COM

SCALE:AS NOTED
FILE:
JOB NO.
DATE:05-16-05
SHEET A11
OF