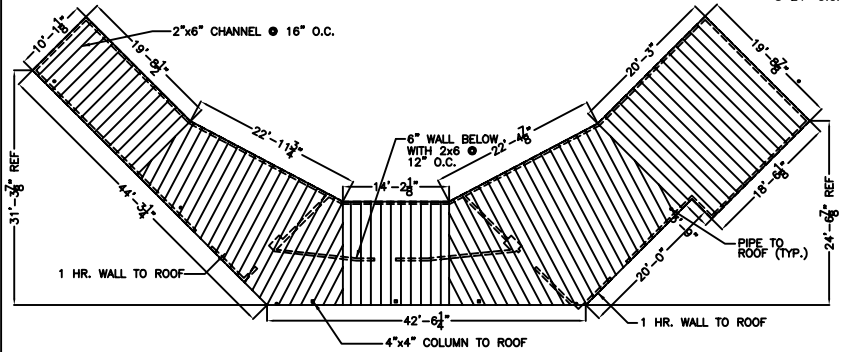

BALCONY FRAMING PLAN

SCALE: 1/8"=1'-0"

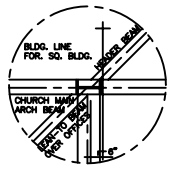

TYPICAL DETAIL 1 / F1 F1

METAL BLDG. BEAMS COORDINATE WITH CONTRACTOR
N.T.S.

NOTE TO MTL. BLDG. MFGR.

DESIGN LOADS
1. WIND-130 MPH
2. BALCONY L.L.=120lbs./SQ. FT.
3. SEISMIC- CATEGORY C
4. EXPOSURE- B

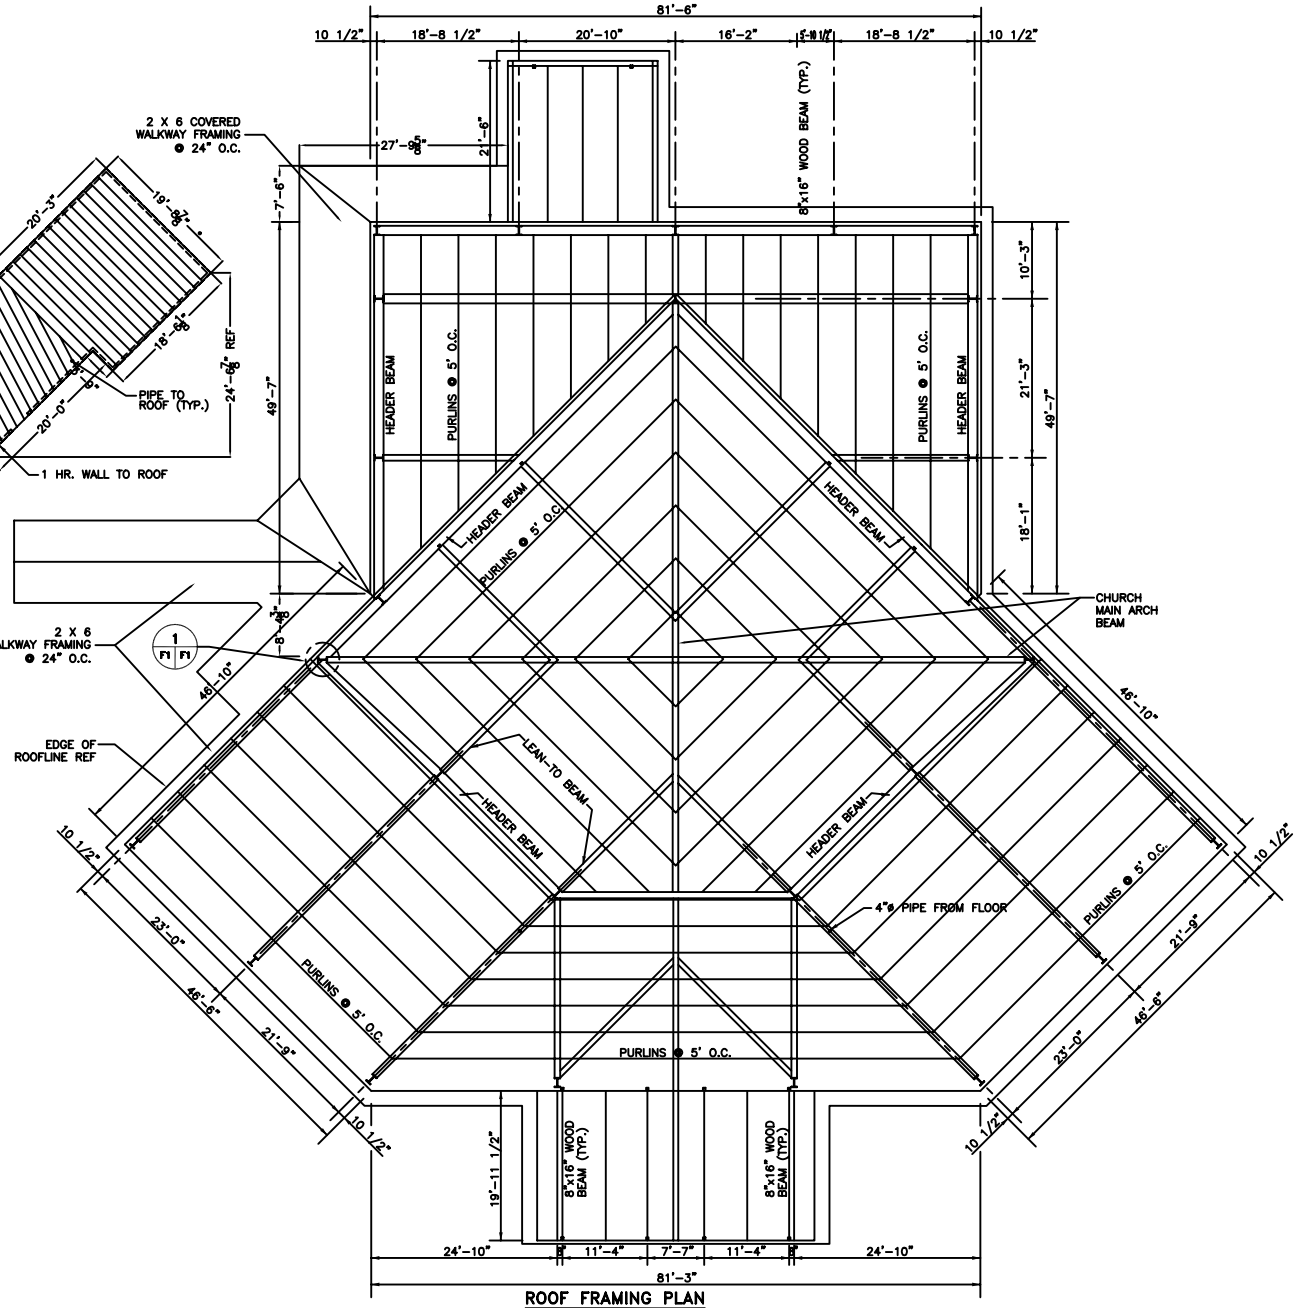

ROOF FRAMING PLAN

SCALE: 1/8"=1'-0"

REVISED: 08-18-05

ROOF FRAMING PLAN

STARLIGHT BAPTIST CHURCH
2100 SECOND STREET
SLIDELL, LOUISIANA

NEW SANCTUARY

DAMMON ENGINEERING, INC.
1095 FLORIDA AVENUE 985-649-5832 SLIDELL, LA. 70458
DAMMONENGINEERING.COM

SCALE:AS NOTED
FILE:
JOB NO. 1495a
DATE:05-16-05
SHEET F-1
OF