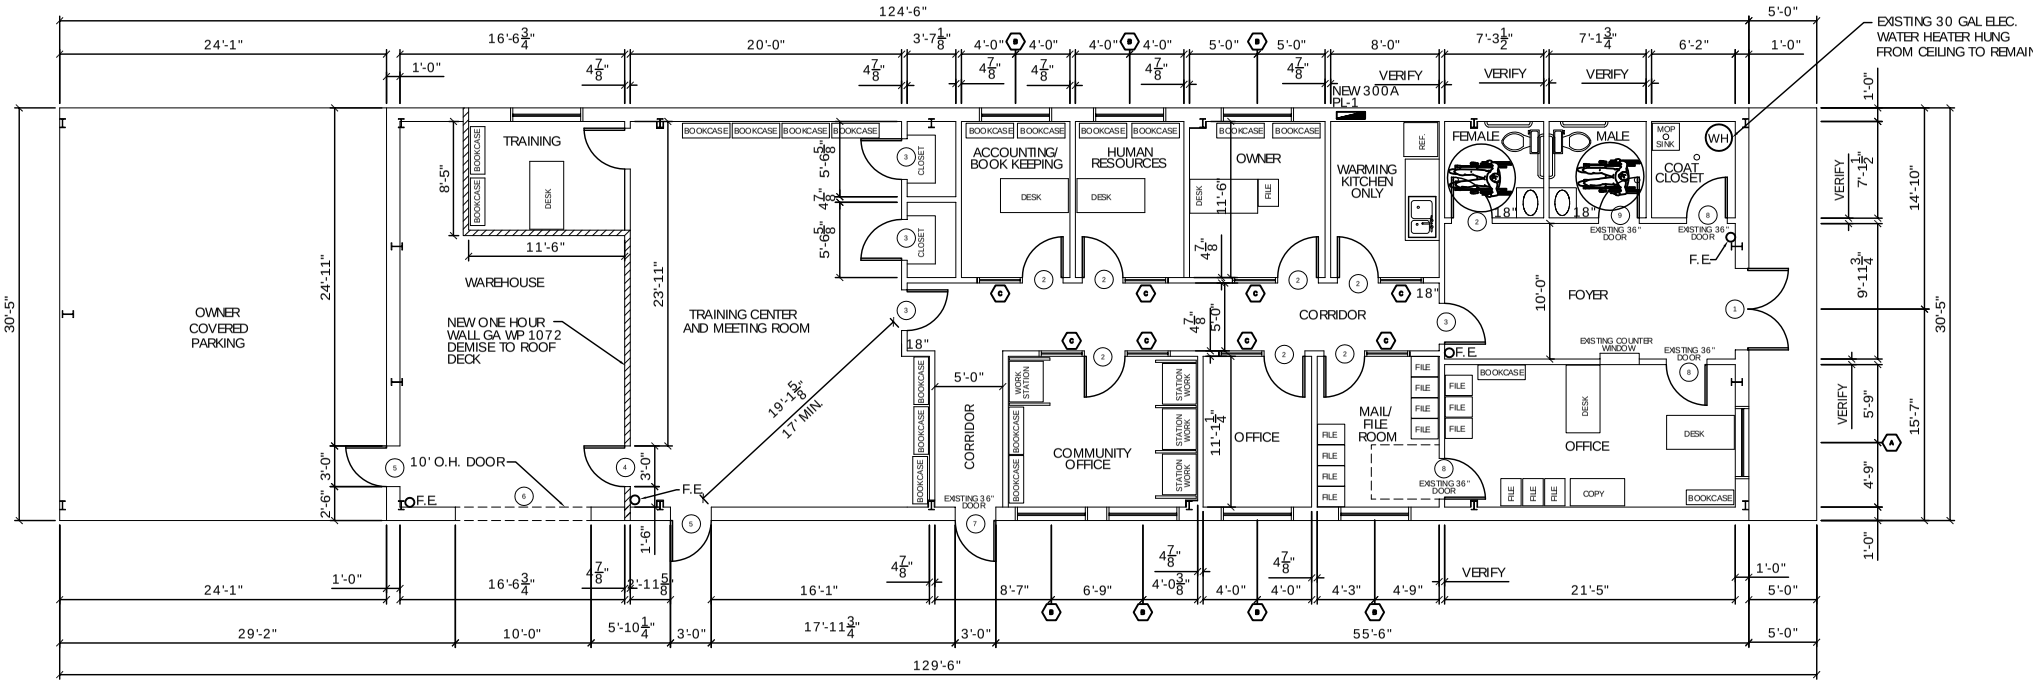

NEW FLOOR PLAN

SCALE 3/16"= 1'-0"

NOTE:
FURNITURE NOT IN CONTRACT.
OWNER IS RESPONSIBLE