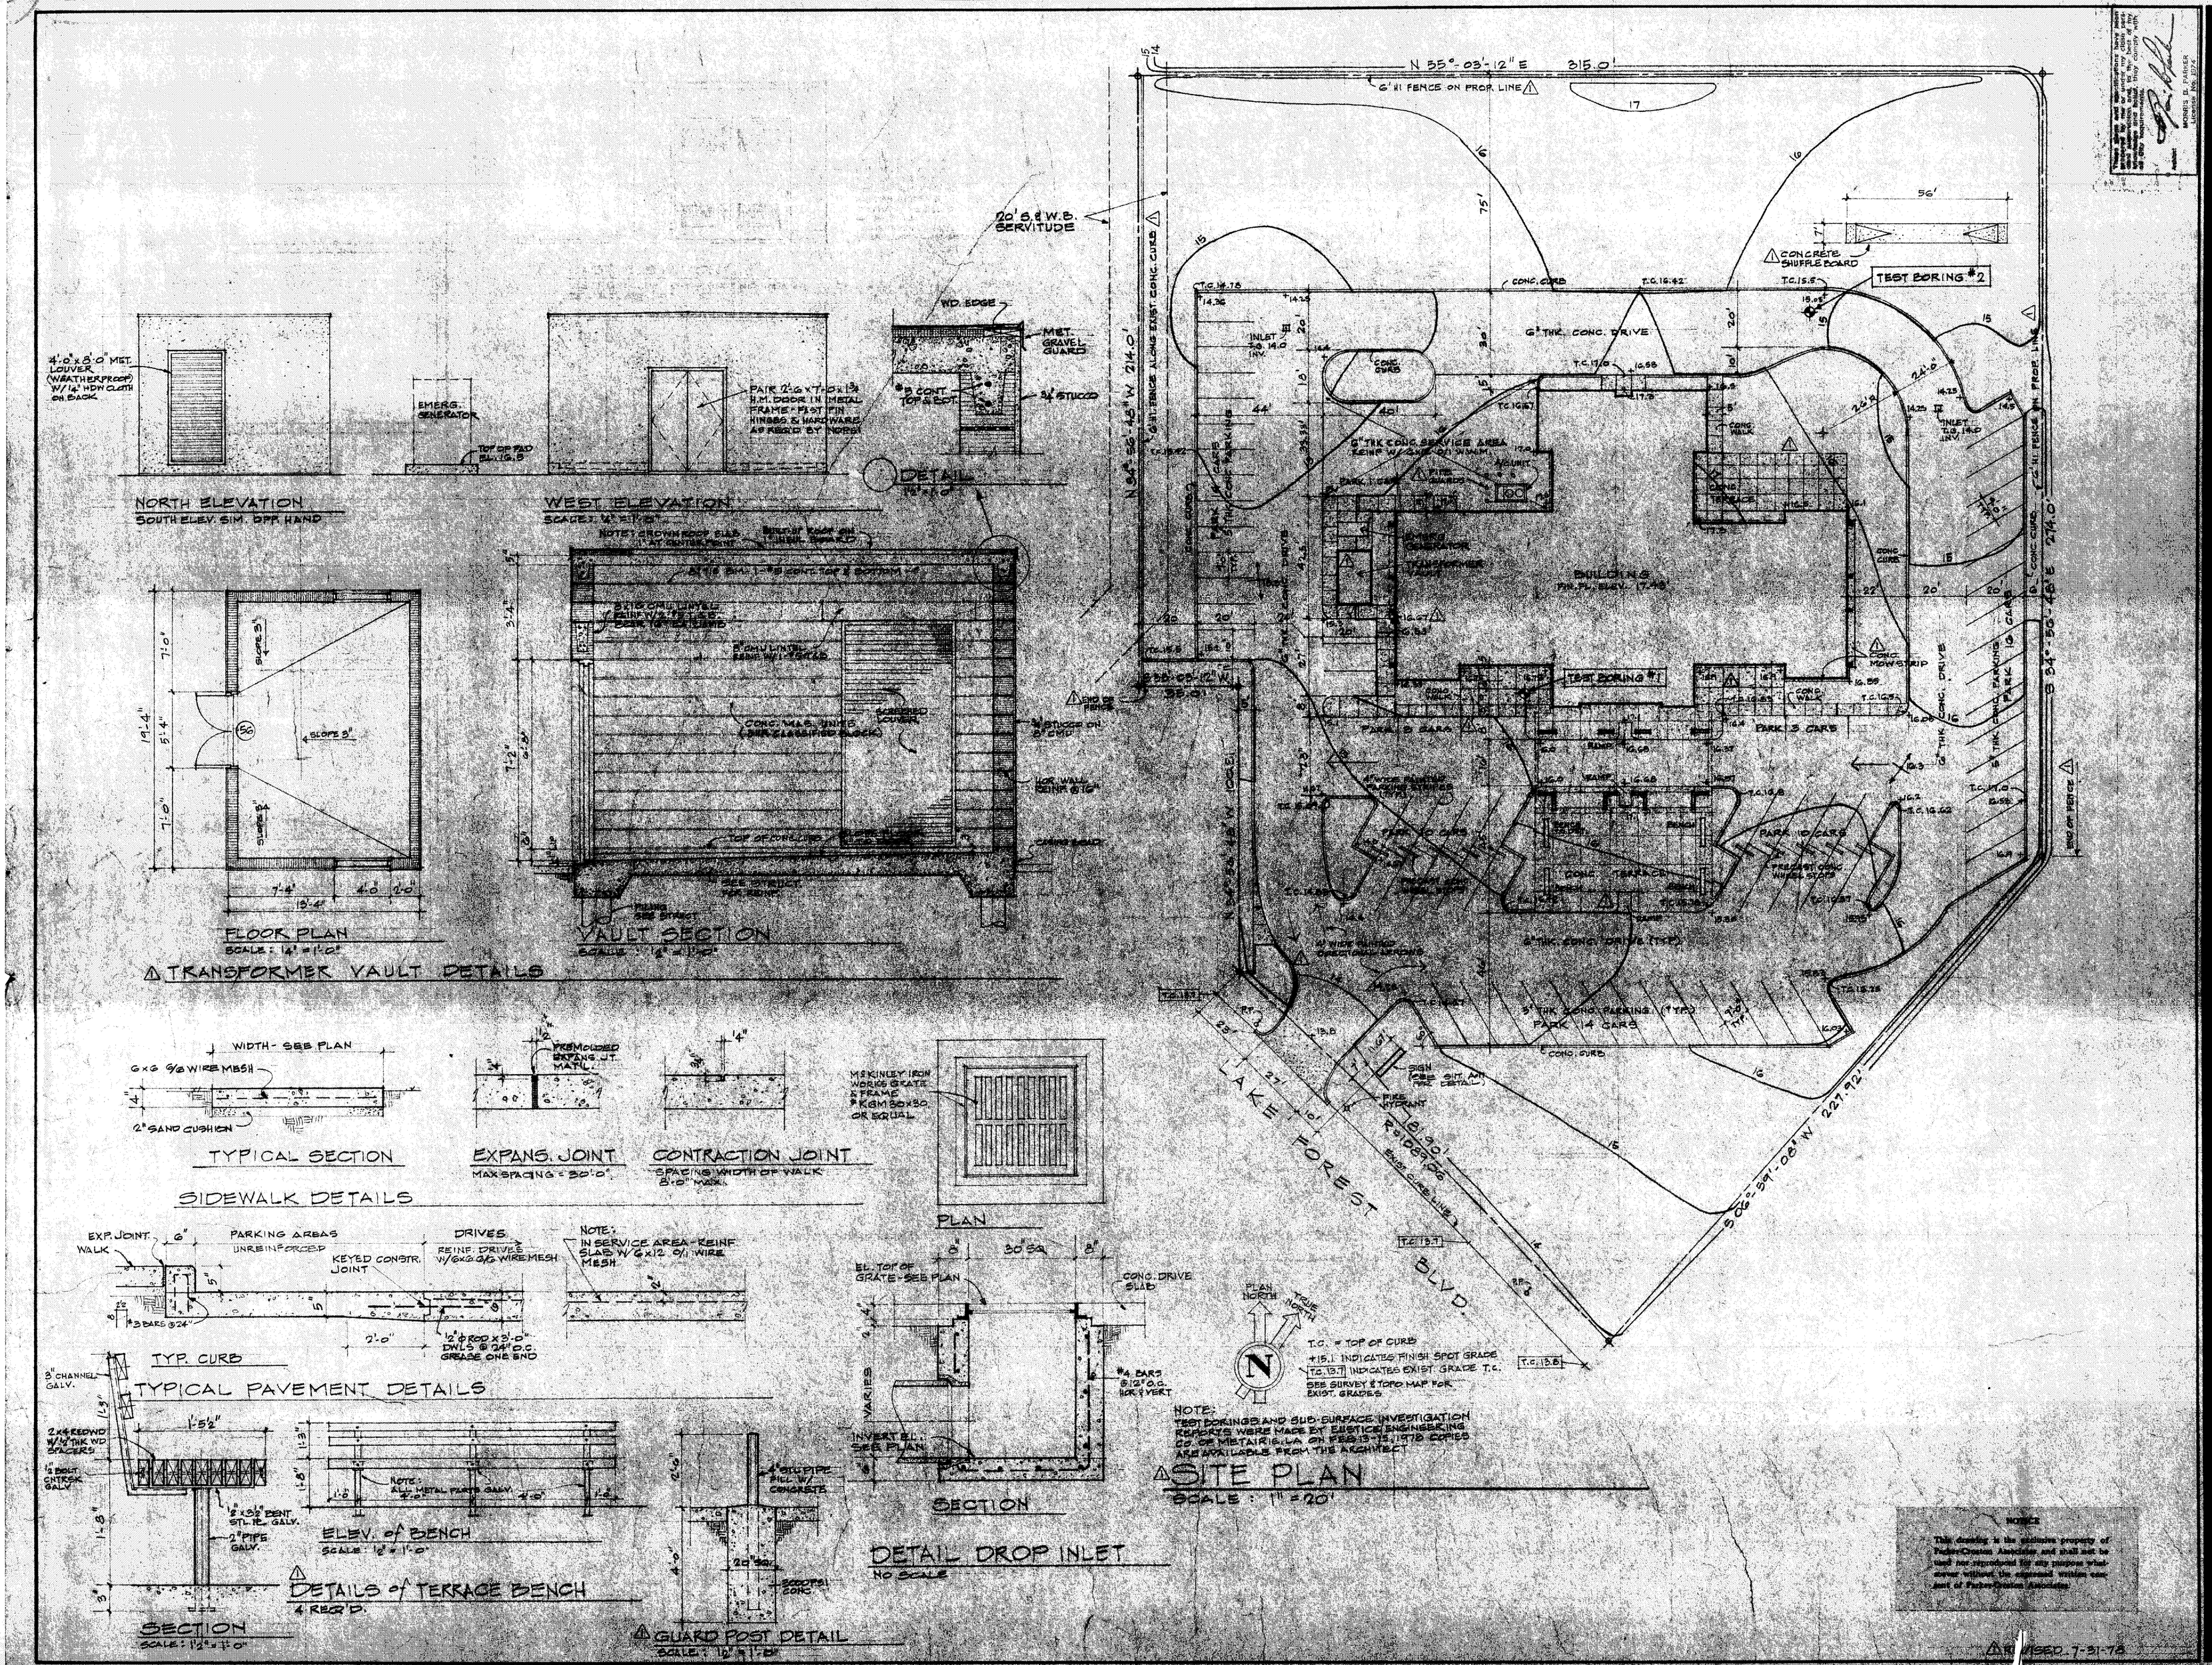

PARKER - CROSTON ASSOCIATES
ARCHITECTS • ENGINEERS • PLANNERS
FORT WORTH TEXAS

FOREST TOWERS EAST APARTMENTS
FOR
FOREST TOWERS EAST INC.
NEW ORLEANS LOUISIANA

JOB NO. 7825
DATE 4-4-78
DRAWN WCR
CHECKED MBP

SHEET NO. A-2
OF 25 SHEETS