



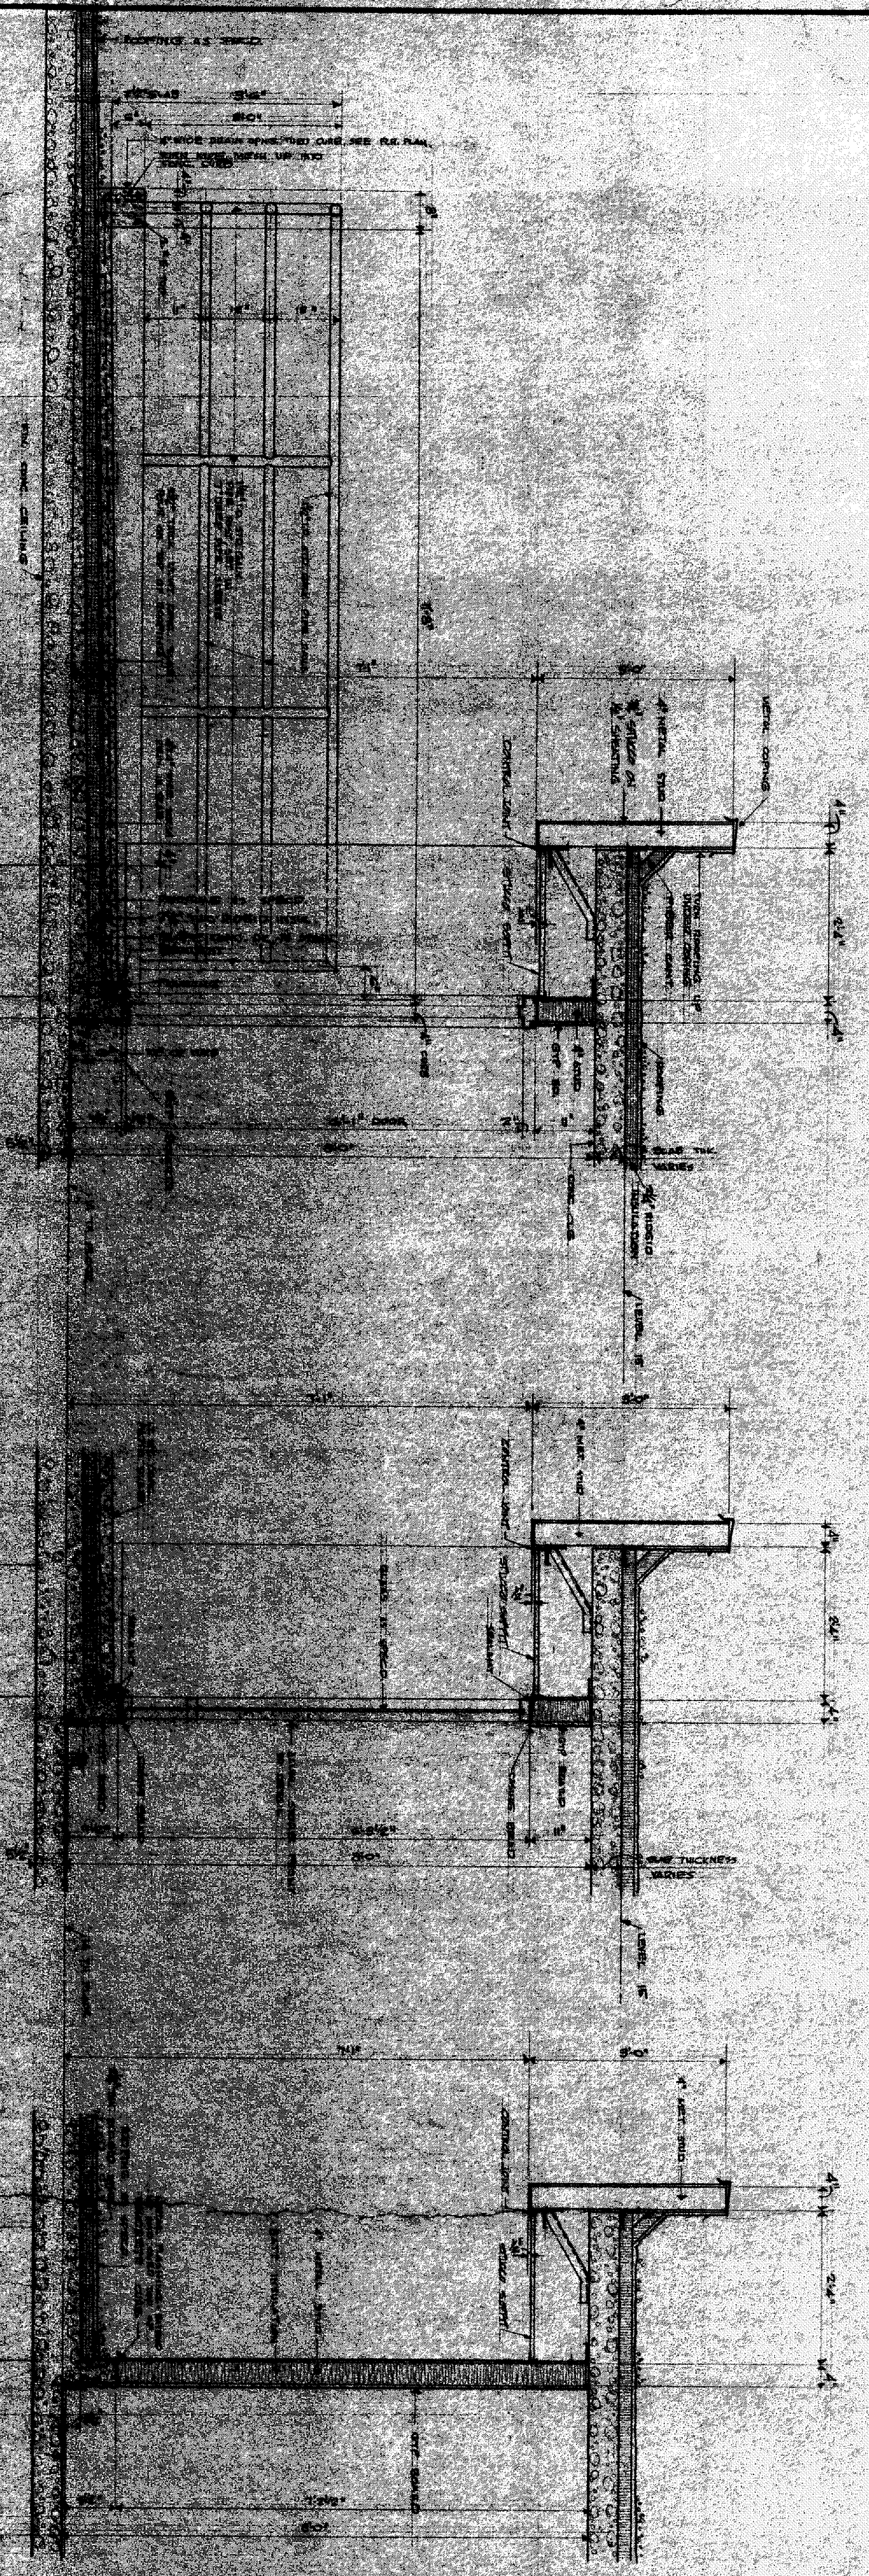

① SECTION THRU 1ST FLOOR ROOF PATIO AND DOOR

② SECTION THRU 1ST FLOOR STAIR TOWER

③ SECTION THRU 1ST FLOOR WALL PANELS

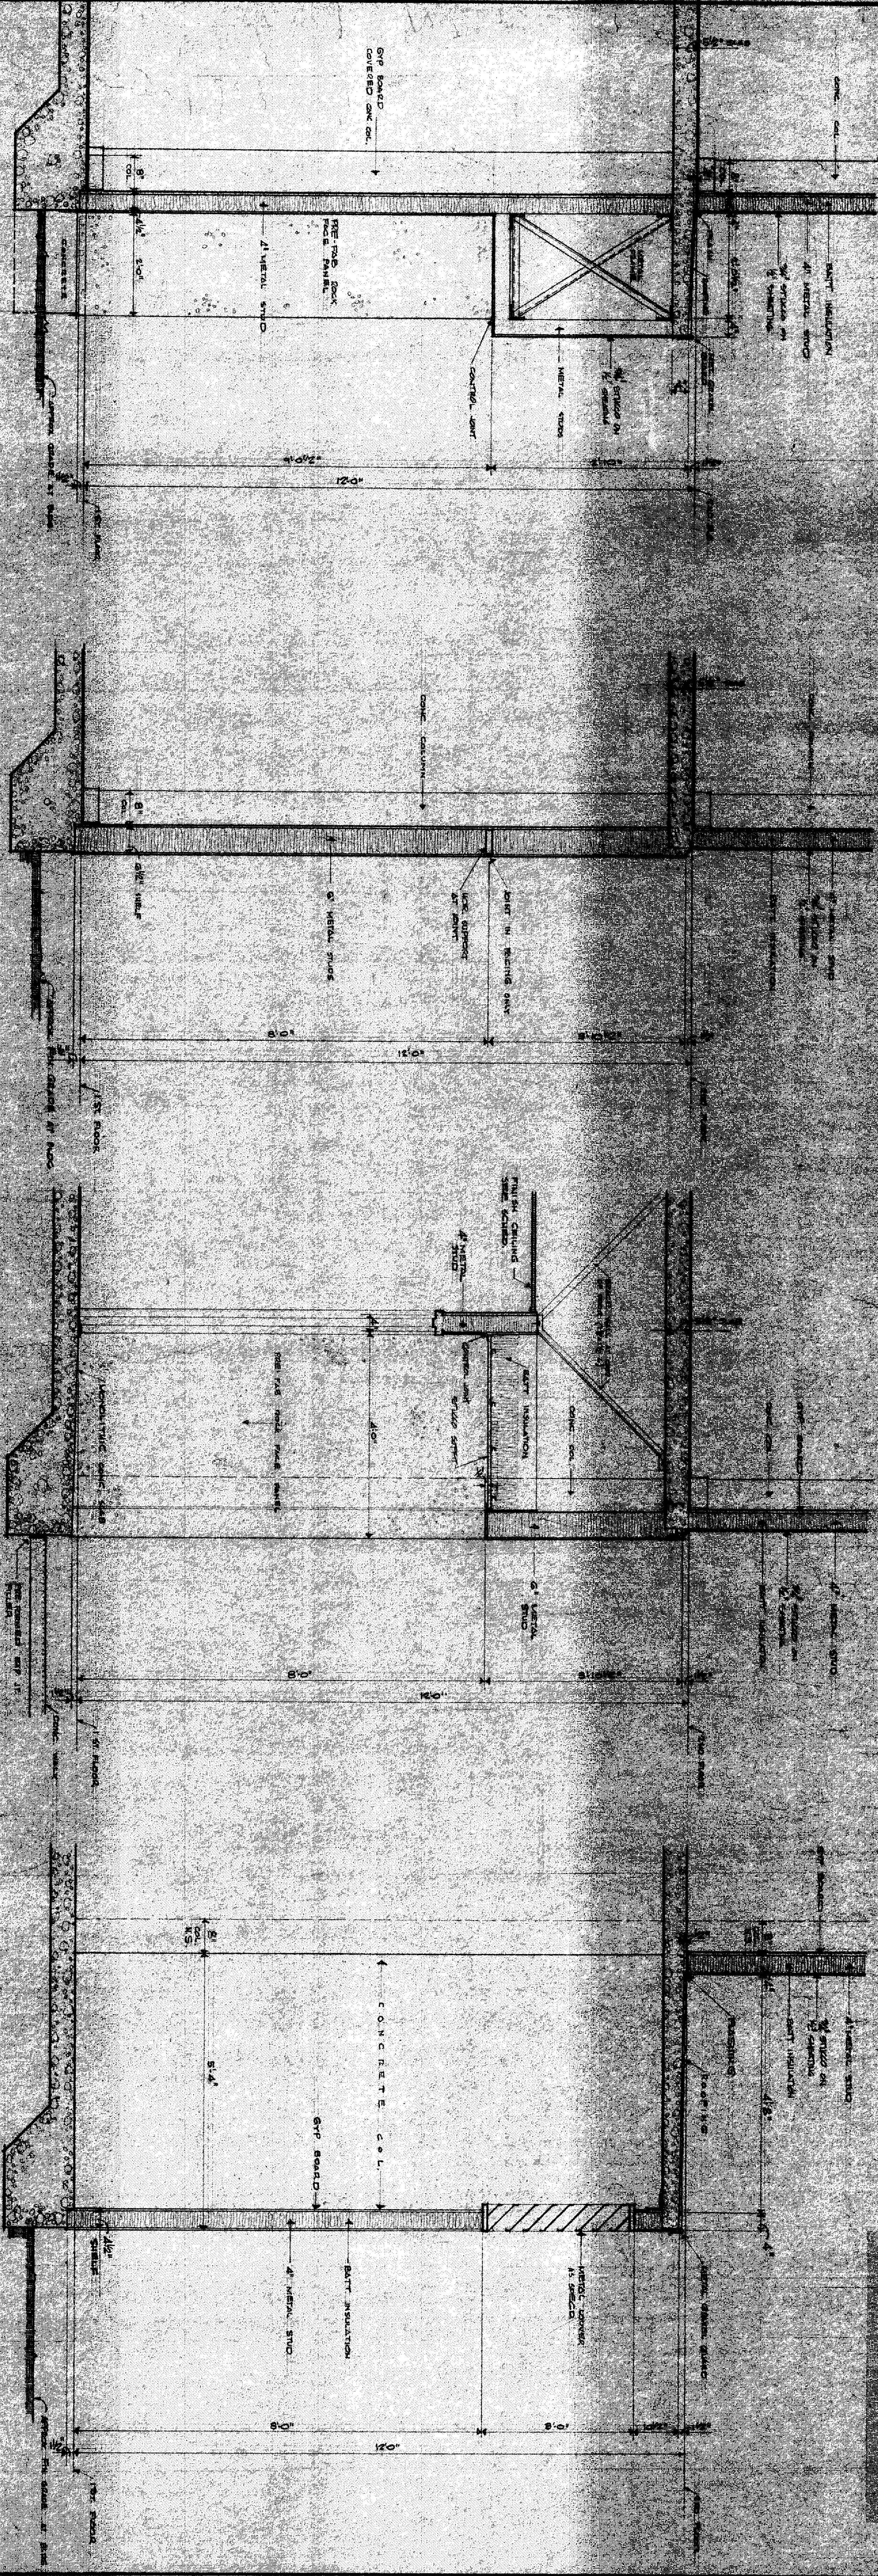

④ SECTION THRU EAST & WEST WALLS

⑤ SECTION THRU C. WALL

⑥ SECTION THRU NORTH ENTRANCE

⑦ SECTION THRU 1ST FLOOR MECH. RM.

These plans and specifications have been prepared by the architect under the supervision of the architect and shall be used by the contractor in accordance with the requirements of the contract documents.

[Signature]

ARCHITECT

FOREST TOWERS EAST APARTMENTS
for
FOREST TOWERS EAST INC.
NEW ORLEANS, LOUISIANA

PARKER & CROSTON ASSOCIATES
ARCHITECTS • ENGINEERS • PLANNERS
FORT WORTH, TEXAS



A-17

DATE: 11/15/73

BY: [Signature]

CHECKED: [Signature]

APPROVED: [Signature]