GENERAL NOTES

ALL EXPOSED EDGES OF PLYWOOD SHALL HAVE HARDWOOD EDGE

ALL DIMENSIONS ON THIS SHT ARE ACTUAL

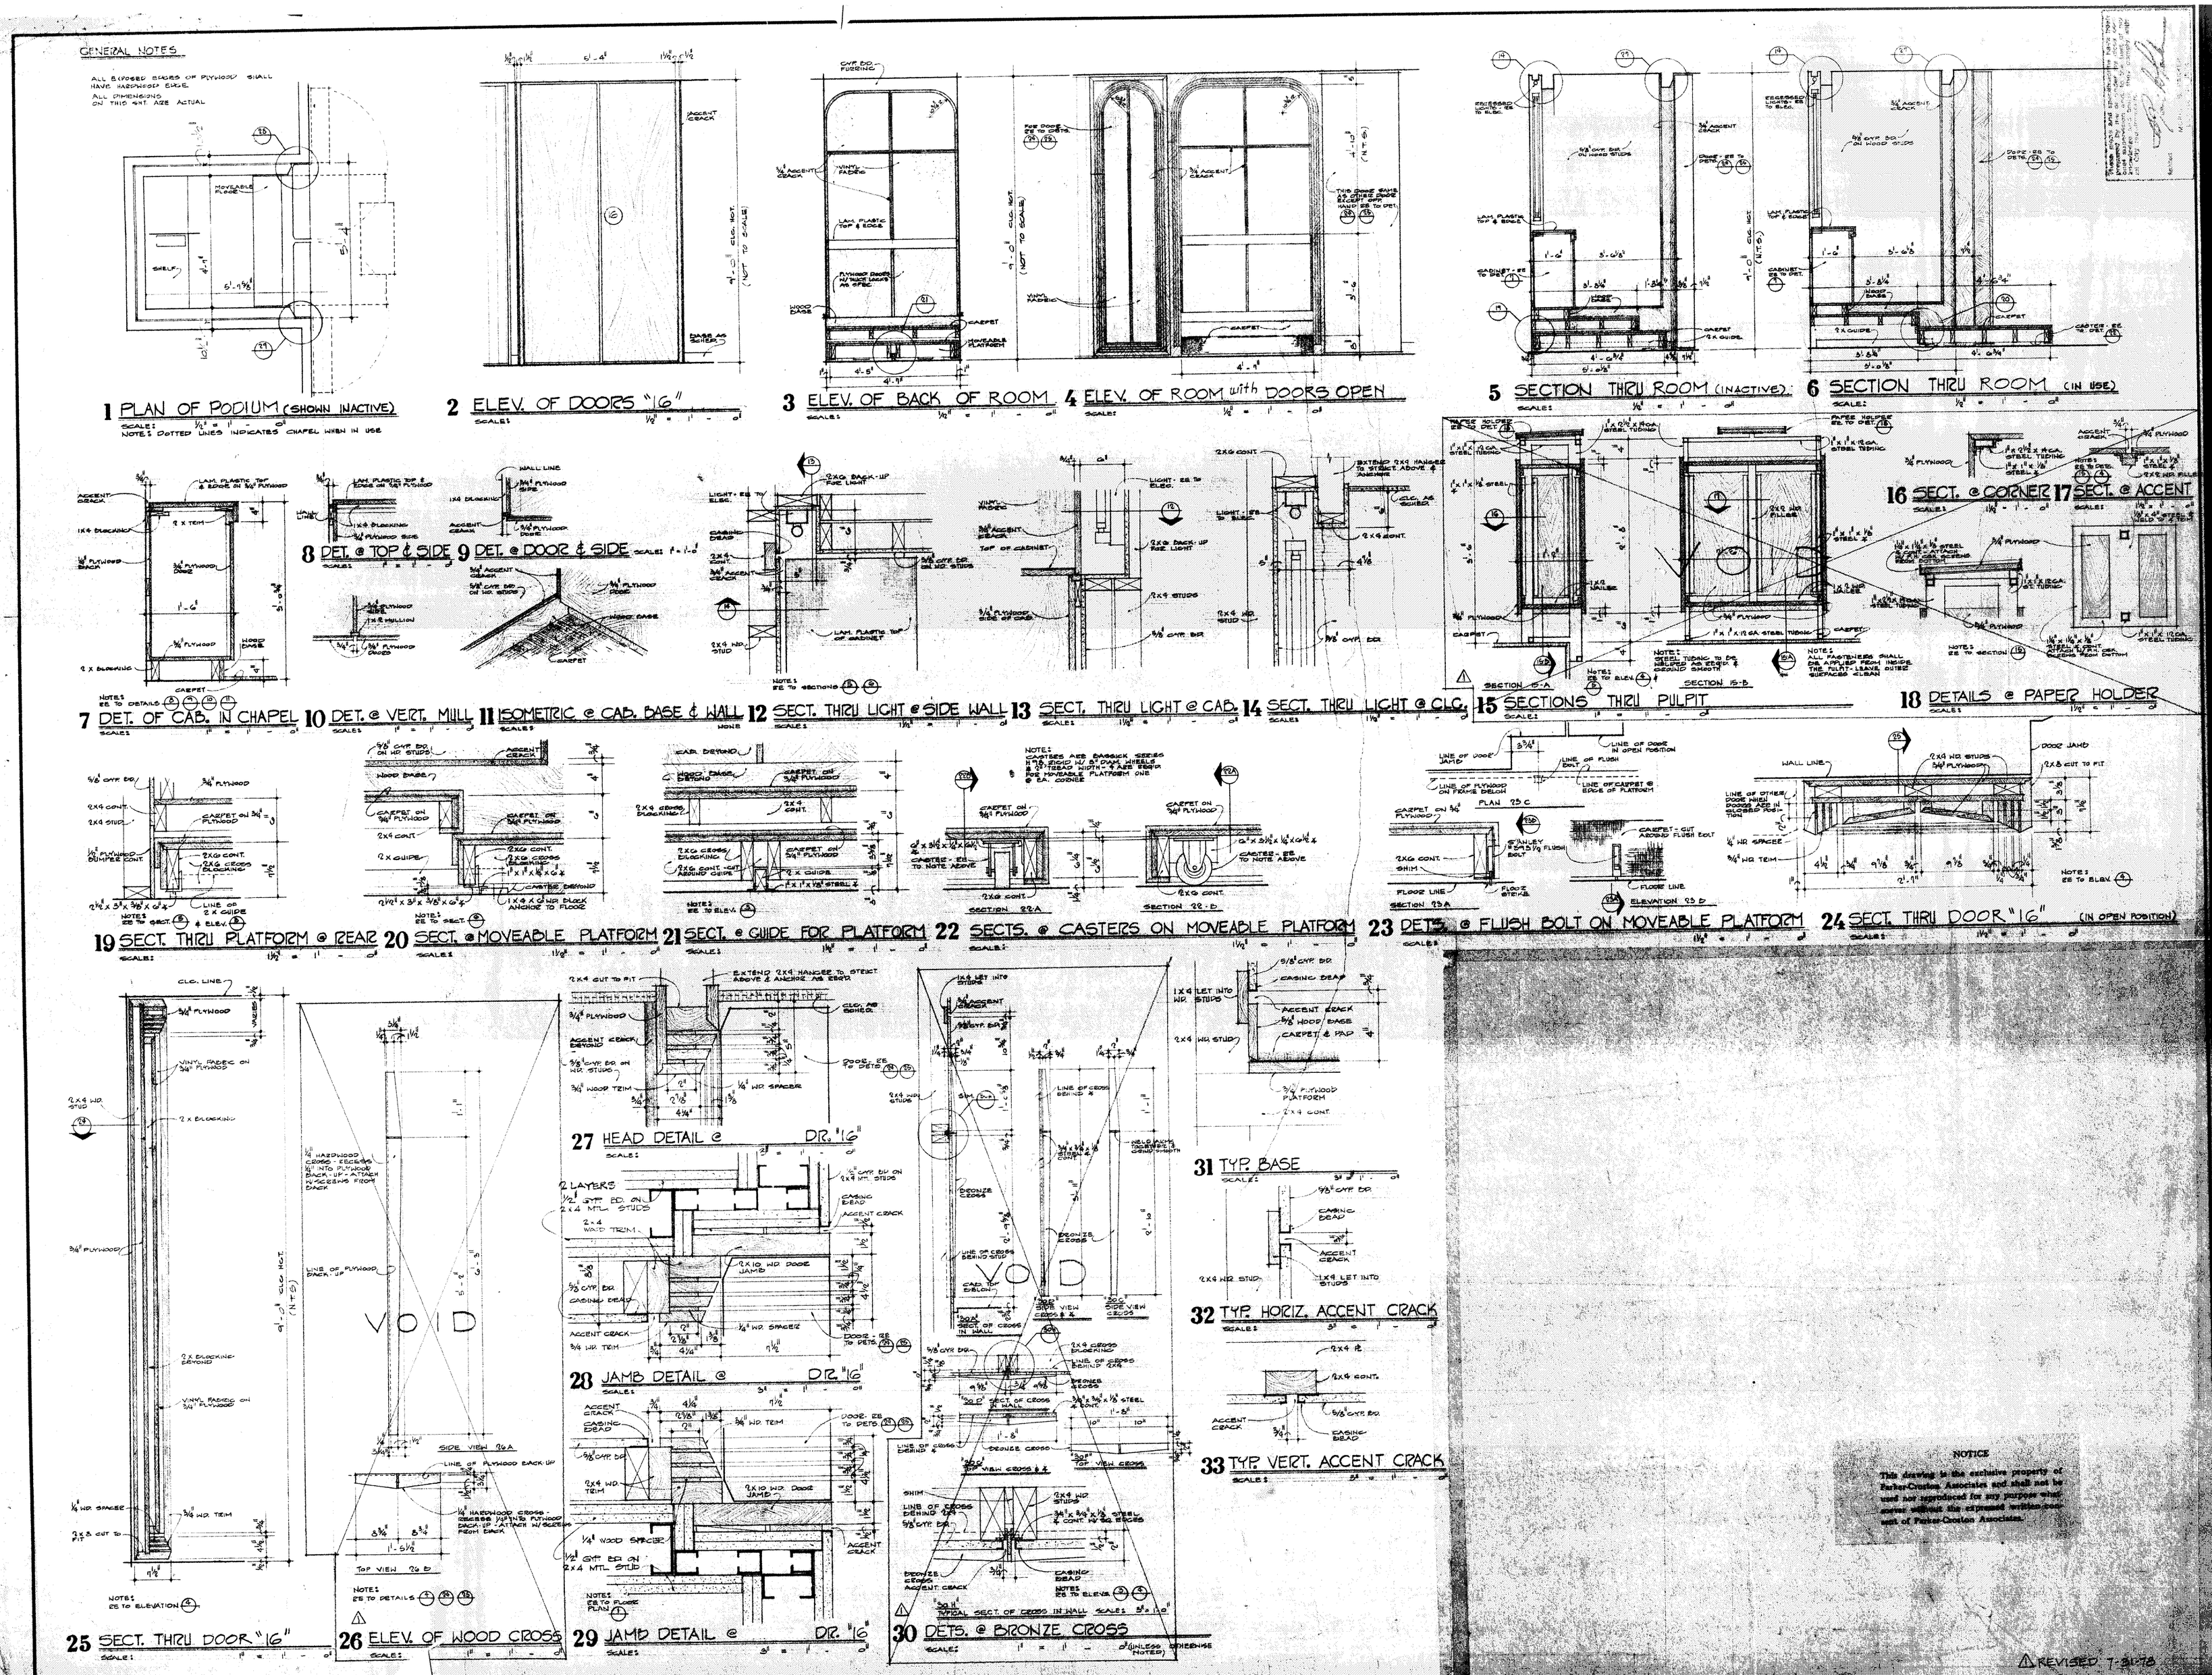

NOTICE

This drawing is the exclusive property of Parker-Croston Associates and shall not be used nor reproduced for any purpose without express written permission of Parker-Croston Associates.

REVISED 7-31-78

PARKER - CROSTON ASSOCIATES
ARCHITECTS • ENGINEERS • PLANNERS
PORT WORTH TEXAS

FOREST TOWERS EAST APARTMENTS
FOREST TOWERS for EAST, INC.
NEW ORLEANS LOUISIANA

JOB NO. 7723
DATE 1-4-78
DRAWN CG
CHECKED MCB

SHEET NO. A-21
OF 21 SHEETS