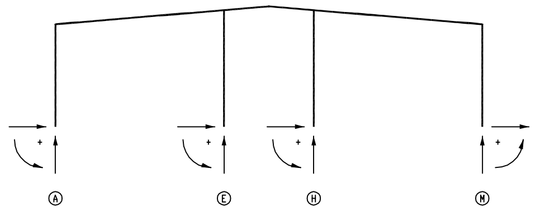

FRAME LINE<3> 1

LOAD DESCRIPTION	COLUMN	HORZ (Kips)	VERT (Kips)	MOMENT (K-Ft)
DL	A	0.65	5.47	0.00
DL	C	0.00	6.06	0.00
DL	H	0.00	6.06	0.00
DL	K	-1.65	5.47	0.00
COL	A	-0.02	0.26	0.00
COL	C	0.00	4.91	0.00
COL	H	0.00	4.60	0.00
COL	K	0.02	0.32	0.00
LL	A	1.98	16.27	0.00
LL	C	0.00	19.70	0.00
LL	H	0.00	19.70	0.00
LL	K	-1.98	16.27	0.00
SL	A	0.31	0.85	0.00
SL	C	0.00	0.90	0.00
SL	H	0.00	0.90	0.00
SL	K	-0.31	0.85	0.00
WLL	A	-14.26	-22.13	0.00
WLL	C	0.00	-13.53	0.00
WLL	H	0.00	-27.71	0.00
WLL	K	-8.01	-4.25	0.00
WLR	A	8.09	-4.14	0.00
WLR	C	0.00	-27.82	0.00
WLR	H	0.00	-13.64	0.00
WLR	K	14.19	-22.82	0.00
UBL	A	0.30	0.44	0.00
UBL	C	0.00	-8.11	0.00
UBL	H	0.00	1.85	0.00
UBL	M	-0.30	1.20	0.00
UBL	K	0.30	1.20	0.00
UBR	C	0.00	1.85	0.00
UBR	H	0.00	-8.11	0.00
UBR	M	+0.30	0.44	0.00
WLL1	A	-6.75	-39.12	0.00
WLL1	C	0.00	-8.40	0.00
WLL1	H	0.00	-13.59	0.00
WLL1	M	+4.66	3.08	0.00
WLR1	A	4.14	3.19	0.00
WLR1	C	0.00	-13.70	0.00
WLR1	H	0.00	-8.51	0.00
WLR1	M	6.68	-18.81	0.00
WEV	A	0.87	-10.65	0.00
WEV	C	0.00	-16.87	0.00
WEV	H	0.00	-16.87	0.00
WEV	M	+0.87	-10.65	0.00
SEIL	A	-1.17	-0.85	0.00
SEIL	C	0.00	1.75	0.00
SEIL	H	0.00	-2.00	0.00
SEIL	M	+1.31	1.10	0.00
SEIR	A	1.31	1.10	0.00
SEIR	C	0.00	-2.00	0.00
SEIR	H	0.00	1.75	0.00
SEIR	M	1.17	-0.85	0.00
PSL	A	0.24	0.79	0.00
PSL	C	0.00	0.89	0.00
PSL	H	0.00	0.26	0.00
PSL	M	-0.24	0.50	0.00
PSR	A	0.24	0.50	0.00
PSR	C	0.00	0.26	0.00
PSR	H	0.00	0.89	0.00
PSR	M	-0.24	0.79	0.00
AL11	A	1.67	4.37	0.00
AL11	C	0.00	2.47	0.00
AL11	H	0.00	2.47	0.00
AL11	M	-1.67	4.37	0.00
AL12	A	-1.11	-4.17	0.00
AL12	C	0.00	1.99	0.00
AL12	H	0.00	1.99	0.00
AL12	M	1.11	-4.17	0.00
WLL2	A	-9.21	-7.82	0.00
WLL2	C	0.00	-6.71	0.00
WLL2	H	0.00	-3.13	0.00
WLL2	M	-1.17	0.19	0.00
WLR2	A	1.17	0.19	0.00
WLR2	C	0.00	-3.13	0.00
WLR2	H	0.00	-6.71	0.00
WLR2	M	9.21	-7.82	0.00
WLL3	A	-8.68	-15.95	0.00
WLL3	C	0.00	-20.03	0.00
WLL3	H	0.00	-7.46	0.00

FRAME LINE<3> 1

LOAD DESCRIPTION	COLUMN	HORZ (Kips)	VERT (Kips)	MOMENT (K-Ft)
WLL3	M	1.77	-12.62	0.00
WLR3	A	-1.77	-12.62	0.00
WLR3	C	0.00	-7.46	0.00
WLR3	H	0.00	-20.03	0.00
WLR3	M	0.68	-15.95	0.00
DL+LL+COL	A	2.62	21.99	0.00
DL+LL+COL	C	0.00	30.67	0.00
DL+LL+COL	H	0.00	30.36	0.00
DL+LL+COL	M	-2.62	22.06	0.00
DL+UBL+COL	A	0.94	6.16	0.00
DL+UBL+COL	C	0.00	10.87	0.00
DL+UBL+COL	H	0.00	12.52	0.00
DL+UBL+COL	M	-0.94	7.05	0.00
0.60DL+WLL	A	-13.87	-18.85	0.00
0.60DL+WLL	C	0.00	-9.89	0.00
0.60DL+WLL	H	0.00	-24.07	0.00
0.60DL+WLL	M	-8.41	-6.97	0.00
0.60DL+WLL+0.60COL	A	-13.88	-18.69	0.00
0.60DL+WLL+0.60COL	E	0.00	-6.94	0.00
0.60DL+WLL+0.60COL	H	0.00	-21.31	0.00
0.60DL+WLL+0.60COL	M	-8.39	-6.77	0.00
0.60DL+WLR	A	8.48	-6.86	0.00
0.60DL+WLR	E	0.00	-24.18	0.00
0.60DL+WLR	H	0.00	-10.00	0.00
0.60DL+WLR	M	13.88	-18.74	0.00
0.60DL+WLR+0.60COL	A	8.47	-6.70	0.00
0.60DL+WLR+0.60COL	E	0.00	-21.23	0.00
0.60DL+WLR+0.60COL	H	0.00	-7.24	0.00
0.60DL+WLR+0.60COL	M	13.81	-18.55	0.00
0.60DL+WEV	A	0.46	-7.37	0.00
0.60DL+WEV	E	0.00	-13.24	0.00
0.60DL+WEV	H	0.00	-13.24	0.00
0.60DL+WEV	M	-0.46	-7.37	0.00

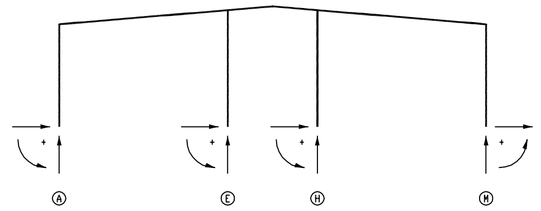

FRAME LINE<3> 2

LOAD DESCRIPTION	COLUMN	HORZ (Kips)	VERT (Kips)	MOMENT (K-Ft)
DL	A	0.56	6.71	0.00
DL	E	0.00	7.09	0.00
DL	H	0.00	7.09	0.00
DL	K	-0.56	6.71	0.00
COL	A	0.30	1.02	0.00
COL	C	0.00	1.92	0.00
COL	H	0.00	1.92	0.00
COL	K	-0.30	1.02	0.00
LL	A	1.83	22.54	0.00
LL	E	0.00	25.26	0.00
LL	H	0.00	25.26	0.00
LL	K	-1.83	22.54	0.00
SL	A	0.40	1.27	0.00
SL	E	0.00	1.57	0.00
SL	H	0.00	1.57	0.00
SL	K	-0.40	1.27	0.00
WLL	A	-7.95	-19.82	0.00
WLL	E	0.00	-13.53	0.00
WLL	H	0.00	-19.73	0.00
WLL	K	-4.92	-9.27	0.00
WLR	A	4.90	-9.27	0.00
WLR	E	0.00	-19.73	0.00
WLR	H	0.00	-13.53	0.00
WLR	K	7.95	-19.82	0.00
UBL	A	0.39	0.64	0.00
UBL	E	0.00	-8.23	0.00
UBL	H	0.00	3.28	0.00
UBL	M	-0.39	1.82	0.00
UBR	A	0.39	1.82	0.00
UBR	E	0.00	3.28	0.00
UBR	H	0.00	-8.23	0.00
UBR	M	+0.39	0.64	0.00
WLL1	A	-2.13	-2.24	0.00
WLL1	E	0.00	-1.20	0.00
WLL1	H	0.00	1.20	0.00
WLL1	M	+1.31	3.40	0.00
WLR1	A	1.31	3.40	0.00
WLR1	E	0.00	1.20	0.00
WLR1	H	0.00	-1.20	0.00
WLR1	M	2.13	-2.24	0.00
WEV	A	0.63	-17.00	0.00
WEV	E	0.00	-18.34	0.00
WEV	H	0.00	-18.33	0.00
WEV	M	+0.63	-17.00	0.00
SEIL	A	-3.06	-1.17	0.00
SEIL	E	0.00	2.69	0.00
SEIL	H	0.00	-3.14	0.00
SEIL	M	+1.82	1.62	0.00
SEIR	A	1.82	1.62	0.00
SEIR	E	0.00	-3.14	0.00
SEIR	H	0.00	2.69	0.00
SEIR	M	3.06	-1.17	0.00
PSL	A	0.31	1.19	0.00
PSL	E	0.00	1.60	0.00
PSL	H	0.00	0.44	0.00
PSL	M	-0.31	0.74	0.00
PSR	A	0.31	0.74	0.00
PSR	E	0.00	0.44	0.00
PSR	H	0.00	1.60	0.00
PSR	M	-0.31	1.19	0.00
AL11	A	1.64	4.97	0.00
AL11	E	0.00	3.48	0.00
AL11	H	0.00	3.48	0.00
AL11	M	-1.64	4.97	0.00
AL12	A	-0.21	-5.20	0.00
AL12	E	0.00	2.44	0.00
AL12	H	0.00	2.44	0.00
AL12	M	0.21	-5.20	0.00
WLL2	A	-7.70	-2.14	0.00
WLL2	E	0.00	-0.98	0.00
WLL2	H	0.00	0.16	0.00
WLL2	M	-0.98	4.10	0.00
WLR2	A	0.98	4.10	0.00
WLR2	E	0.00	0.16	0.00
WLR2	H	0.00	-0.98	0.00
WLR2	M	7.70	-2.14	0.00
WLL3	A	1.66	-16.03	0.00
WLL3	E	0.00	-20.69	0.00
WLL3	H	0.00	-13.93	0.00

FRAME LINE<3> 2

LOAD DESCRIPTION	COLUMN	HORZ (Kips)	VERT (Kips)	MOMENT (K-Ft)
WLL3	M	-0.90	-13.90	0.00
WLR3	A	0.90	-13.90	0.00
WLR3	E	0.00	-18.93	0.00
WLR3	H	0.00	-20.69	0.00
WLR3	M	-1.66	-16.03	0.00
DL+LL+COL	A	2.70	30.27	0.00
DL+LL+COL	E	0.00	34.26	0.00
DL+LL+COL	H	0.00	34.26	0.00
DL+LL+COL	M	-2.70	30.27	0.00
DL+UBL+COL	A	1.26	8.37	0.00
DL+UBL+COL	E	0.00	8.78	0.00
DL+UBL+COL	H	0.00	10.29	0.00
DL+UBL+COL	M	-1.26	9.55	0.00
0.60DL+WLL	A	-7.62	-15.00	0.00
0.60DL+WLL	E	0.00	-9.27	0.00
0.60DL+WLL	H	0.00	-15.48	0.00
0.60DL+WLL	M	-5.26	-5.25	0.00
0.60DL+WLR	A	5.26	-5.25	0.00
0.60DL+WLR	E	0.00	-15.48	0.00
0.60DL+WLR	H	0.00	-9.27	0.00
0.60DL+WLR	M	7.62	-15.00	0.00
DL+0.75LL+0.75WLL+S	A	-3.80	18.11	0.00
DL+0.75LL+0.75WLL+S	E	0.00	17.32	0.00
DL+0.75LL+0.75WLL+S	H	0.00	12.67	0.00
DL+0.75LL+0.75WLL+S	M	-5.86	17.42	0.00
DL+0.75LL+0.75WLR+S	A	5.86	17.42	0.00
DL+0.75LL+0.75WLR+S	E	0.00	12.67	0.00
DL+0.75LL+0.75WLR+S	H	0.00	17.32	0.00
DL+0.75LL+0.75WLR+S	M	3.80	18.11	0.00
0.60DL+WEV	A	0.97	-12.98	0.00
0.60DL+WEV	E	0.00	-14.08	0.00
0.60DL+WEV	H	0.00	-14.08	0.00
0.60DL+WEV	M	-0.97	-12.98	0.00
0.60DL+WLL3	A	2.00	-12.01	0.00
0.60DL+WLL3	E	0.00	-16.44	0.00
0.60DL+WLL3	H	0.00	-6.68	0.00
0.60DL+WLR3	A	1.24	-9.87	0.00
0.60DL+WLR3	E	0.00	-6.68	0.00
0.60DL+WLR3	H	0.00	-16.44	0.00
0.60DL+WLR3	M	-2.00	-12.01	0.00

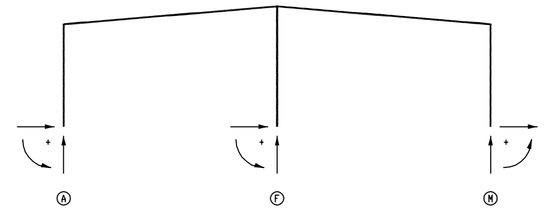

FRAME LINE<3> 3-6

LOAD DESCRIPTION	COLUMN	HORZ (Kips)	VERT (Kips)	MOMENT (K-Ft)
DL	A	1.25	5.87	0.00
DL	F	0.00	10.83	0.00
DL	M	-1.25	5.88	0.00
COL	A	0.60	1.74	0.00
COL	F	0.00	3.26	0.00
COL	M	-0.60	1.74	0.00
LL	A	2.40	6.97	0.00
LL	F	0.00	13.05	0.00
LL	M	-2.40	6.98	0.00
SL	A	0.78	2.03	0.00
SL	F	0.00	3.81	0.00
SL	M	-0.78	2.03	0.00
WLL	A	-10.48	-27.64	0.00
WLL	F	0.00	-39.75	0.00
WLL	M	-2.99	-17.84	0.00
WLR	A	2.92	-17.88	0.00
WLR	F	0.00	-39.66	0.00
WLR	M	10.53	-27.68	0.00
UBL	A	0.66	0.61	0.00
UBL	F	0.00	3.70	0.00
UBL	M	-0.66	3.31	0.00
UBR	A	0.70	3.33	0.00
UBR	F	0.00	3.67	0.00
UBR	M	-0.70	0.63	0.00
WLL1	A	-0.83	-2.67	0.00
WLL1	F	0.00	0.33	0.00
WLL1	M	0.44	3.92	0.00
WLR1	A	-0.36	3.95	0.00
WLR1	F	0.00	0.26	0.00
WLR1	M	0.76	-2.64	0.00
WEV	A	-1.06	-26.92	0.00
WEV	F	0.00	-14.01	0.00
WEV	M	1.06	-26.92	0.00
SEIL	A	-0.65	-8.09	0.00
SEIL	F	0.00	-0.01	0.00
SEIL	M	+0.68	8.38	0.00
SEIR	A	0.65	8.29	0.00
SEIR	F	0.00	0.01	0.00
SEIR	M	0.68	-8.38	0.00
PSL	A	0.53	2.03	0.00
PSL	F	0.00	2.85	0.00
PSL	M	+0.53	1.02	0.00
PSR	A	0.52	1.02	0.00
PSR	F	0.00	2.86	0.00
PSR	M	+0.52	2.03	0.00
AL11	A	1.25	6.96	0.00
AL11	F	0.00	6.49	0.00
AL11	M	-1.25	0.05	0.00
AL12	A	1.16	0.01	0.00
AL12	F	0.00	6.56	0.00
AL12	M	-1.16	6.50	0.00
WLL2	A	-10.50	-3.14	0.00
WLL2	F	0.00	-1.27	0.00
WLL2	M	-1.52	5.98	0.00
WLR2	A	1.48	5.95	0.00
WLR2	F	0.00	-1.25	0.00
WLR2	M	10.53	-3.16	0.00
WLL3	A	0.54	-26.64	0.00
WLL3	F	0.00	-37.85	0.00
WLL3	M	0.51	-26.74	0.00
WLR3	A	-0.40	-26.69	0.00
WLR3	F	0.00	-37.95	0.00
WLR3	M	-0.65	-26.59	0.00
CR1	A	-1.63	25.71	0.00
CR1	F	0.95	33.87	0.00
CR1	M	-6.82	7.16	0.00
CR2	A	0.06	4.09	0.00
CR2	F	-2.58	61.61	0.00
CR2	M	+4.98	28.74	0.00
CR3	A	4.92	28.69	0.00
CR3	F	2.58	33.01	0.00
CR3	M	-0.01	4.05	0.00
CR4	A	6.61	7.07	0.00
CR4	F	-0.95	61.74	0.00
CR4	M	1.84	25.62	0.00
CDL	A	0.80	5.32	0.00
CDL	F	0.00	10.73	0.00
CDL	M	-0.80	5.32	0.00
DL+LL+COL	A	4.26	14.59	0.00

FRAME LINE<3> 3-6

LOAD DESCRIPTION	COLUMN	HORZ (Kips)	VERT (Kips)	MOMENT (K-Ft)
DL+LL+COL	F	0.00	27.14	0.00
DL+LL+COL	M	+4.26	14.60	0.00
DL+UBL+COL	A	2.51	8.23	0.00
DL+UBL+COL	F	0.00	17.80	0.00
DL+UBL+COL	M	-2.52	10.94	0.00
0.60DL+WLL	A	-9.73	-24.11	0.00
0.60DL+WLL	F	0.00	-33.25	0.00
0.60DL+WLL	M	-3.74	-14.31	0.00
0.60DL+WLR	A	3.67	-14.36	0.00
0.60DL+WLR	F	0.00	-33.17	0.00
0.60DL+WLR	M	9.79	-24.15	0.00
0.60DL+WEV	A	-0.30	-23.40	0.00
0.60DL+WEV	F	0.00	-37.51	0.00
0.60DL+WEV	M	0.31	-23.39	0.00
0.60DL+WLL3	A	1.29	-23.32	0.00
0.60DL+WLL3	F	0.00	-31.35	0.00
0.60DL+WLL3	M	-0.24	-17.21	0.00
0.60DL+WLR3	A	0.25	-17.36	0.00
0.60DL+WLR3	F	0.00	-31.45	0.00
0.60DL+WLR3	M	+1.40	-23.06	0.00
DL+CR1+COL	A	0.20	33.33	0.00
DL+CR1+COL	F	0.95	46.96	0.00
DL+CR1+COL	M	+8.68	14.79	0.00
DL+0.50WLL+CR1	A	-5.61	17.77	0.00
DL+0.50WLL+CR1	F	0.95	23.82	0.00
DL+0.50WLL+CR1	M	+8.51	4.23	0.00
DL+0.50WLR1+CR1+COL	A	0.85	35.31	0.00
DL+0.50WLR1+CR1+COL	F	0.95	47.89	0.00
DL+0.50WLR1+CR1+COL	M	+8.30	13.47	0.00
DL+0.75SL+CR2+COL	A	2.44	13.24	0.00
DL+0.75SL+CR2+COL	F	-2.58	78.56	0.00
DL+0.75SL+CR2+COL	M	+7.36	37.89	0.00
DL+0.50WLR+CR4	A	9.32	4.80	0.00
DL+0.50WLR+CR4	F	-0.95	58.74	0.00
DL+0.50WLR+CR4	M	5.86	17.66	0.00
DL+0.50WLL1+CR4+COL	A	8.85	13.35	0.00
DL+0.50WLL1+CR4+COL	F	-0.95	76.80	0.00
DL+0.50WLL1+CR4+COL	M	8.20	35.21	0.00

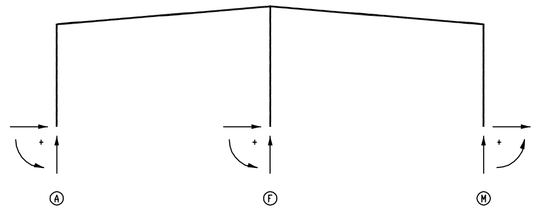

FRAME LINE<3> 7

LOAD DESCRIPTION	COLUMN	HORZ (Kips)	VERT (Kips)	MOMENT (K-Ft)
DL	A	0.99	5.04	0.00
DL	F	0.00	9.24	0.00
DL	K	-0.99	5.04	0.00
COL	A	0.33	0.93	0.00
COL	F	0.00	1.68	0.00
COL	K	-0.33	0.93	0.00
LL	A	1.34	3.79	0.00
LL	F	0.00	6.82	0.00
LL	K	-1.34	3.79	0.00
SL	A	0.38	1.09	0.00
SL	F	0.00	1.96	0.00
SL	K	-0.38	1.09	0.00
WLL	A	-9.77	-21.75	0.00
WLL	F	0.00	-29.82	0.00
WLL	M	-1.57	-12.11	0.00
WLR	A	1.58	-12.11	0.00
WLR	F	0.00	-29.82	0.00
WLR	M	9.77	-21.75	0.00
UBL	A	0.37	0.35	0.00
UBL	F	0.00	1.90	0.00
UBL	M	-0.37	1.76	0.00
UBR	A	0.37	1.76	0.00
UBR	F	0.00	1.90	0.00
UBR	M	+0.37	0.35	0.00
WLL1	A	-1.24	-7.80	0.00
WLL1	F	0.00	-8.30	0.00
WLL1	M	2.41	-1.24	0.00
WLR1	A	-2.41	-1.24	0.00
WLR1	F	0.00	-8.30	0.00
WLR1	M	1.24	-7.80	0.00
WEV	A	-0.76	-14.37	0.00
WEV	F	0.00	-27.58	0.00
WEV	M	0.76	-14.37	0.00
SEIL	A	-0.53	-6.23	0.00
SEIL	F	0.00	0.00	0.00
SEIL	M	+0.53	6.23	0.00
SEIR	A	0.53	6.23	0.00
SEIR	F	0.00	0.00	0.00
SEIR	M	0.53	-6.23	0.00
PSL	A	0.29	1.88	0.00
PSL	F	0.00	1.47	0.00
PSL	M	+0.29	0.55	0.00
PSR	A	0.29	0.55	0.00
PSR	F	0.00	1.47	0.00
PSR	M	+0.29	1.88	0.00
AL11	A	0.67	3.74	0.00
AL11	F	0.00	3.41	0.00
AL11	M	-0.67	0.05	0.00
AL12	A	0.67	0.05	0.00
AL12	F	0.00	3.41	0.00
AL12	M	-0.67	3.74	0.00
WLL2	A	+9.95	-8.81	0.00
WLL2	F	0.00	-9.36	0.00
WLL2	M	-1.29	0.82	0.00
WLR2	A	1.29	0.82	0.00
WLR2	F	0.00	-9.36	0.00
WLR2	M	9.95	-8.81	0.00
WLL3	A	-1.06	-20.74	0.00
WLL3	F	0.00	-27.97	0.00
WLL3	M	2.23	-14.18	0.00
WLR3	A	-2.22	-14.18	0.00
WLR3	F	0.00	-27.97	0.00
WLR3	M	1.06	-20.74	0.00
CR1	A	-1.77	25.64	0.00
CR1	F	0.95	33.01	0.00
CR1	M	+6.68	7.09	0.00
CR2	A	0.04	4.08	0.00
CR2	F	-2.58	61.63	0.00
CR2	M	+4.95	28.72	0.00
CR3	A	4.91	28.69	0.00
CR3	F	2.58	33.01	0.00
CR3	M	0.00	4.04	0.00
CR4	A	6.72	7.13	0.00
CR4	F	-0.95	61.63	0.00
CR4	M	1.73	25.68	0.00
CDL	A	0.80	5.32	0.00
CDL	F	0.00	10.73	0.00
CDL	M	-0.80	5.32	0.00
DL+LL+COL	A	2.66	9.76	0.00

FRAME LINE<3> 7

LOAD DESCRIPTION	COLUMN	HORZ (Kips)	VERT (Kips)	MOMENT (K-Ft)
DL+LL+COL	F	0.00	17.74	0.00
DL+LL+COL	M	-2.66	9.76	0.00
DL+UBL+COL	A	1.69	6.31	0.00
DL+UBL+COL	F	0.00	10.82	0.00
DL+UBL+COL	M	-1.69	7.73	0.00
0.60DL+WLL	A	-9.17	-18.72	0.00
0.60DL+WLL	F	0.00	-23.48	0.00
0.60DL+WLL	M	-2.17	-9.09	0.00
0.60DL+WLR	A	2.17	-9.09	0.00
0.60DL+WLR	F	0.00	-23.48	0.00
0.60DL+WLR	M	9.17	-18.72	0.00
0.60DL+WEV	A	-0.16	-11.25	0.00
0.60DL+WEV	F	0.00	-17.83	0.00
0.60DL+WEV	M	0.16	-11.25	0.00
0.60DL+WLL3	A	-0.46	-17.71	0.00
0.60DL+WLL3	F	0.00	-22.42	0.00
0.60DL+WLL3	M	1.63	-11.15	0.00
0.60DL+WLR3	A	-1.63	-11.15	0.00
0.60DL+WLR3	F	0.00	-22.42	0.00
0.60DL+WLR3	M	0.46	-17.71	0.00
DL+CR1+COL	A	0.45	31.61	0.00
DL+CR1+COL	F	0.95	43.92	0.00
DL+CR1+COL	M	-8.00	13.06	0.00
DL+0.75SL+CR1+COL	A	-0.36	32.42	0.00
DL+0.75SL+CR1+COL	F	0.95	45.39	0.00
DL+0.75SL+CR1+COL	M	-8.29	13.87	0.00
DL+0.50WLL+CR1	A	-5.66	19.80	0.00
DL+0.50WLL+CR1	F	0.95	27.74	0.00
DL+0.50WLL+CR1	M	-8.46	6.07	0.00
DL+0.50WLR1+CR1	A	-1.98	30.05	0.00
DL+0.50WLR1+CR1	F	0.95	38.10	0.00
DL+0.50WLR1+CR1	M	-7.05	8.23	0.00
DL+0.50WLR1+CR1+COL	A	-1.65	30.99	0.00
DL+0.50WLR1+CR1+COL	F	0.95	39.77	0.00
DL+0.50WLR1+CR1+COL	M	-7.38	9.16	0.00
DL+0.75SL+CR2+COL	A	1.64	18.86	0.00
DL+0.75SL+CR2+COL	F	-2.58	74.02	0.00
DL+0.75SL+CR2+COL	M	-6.56	35.51	0.00
DL+0.75SL+CR3+COL	A	6.52	35.47	0.00
DL+0.75SL+CR3+COL	F	2.58	45.39	0.00
DL+0.75SL+CR3+COL	M	-1.60	18.83	0.00
DL+0.75SL+CR4+COL	A	8.33	13.91	0.00
DL+0.75SL+CR4+COL	F	-0.95	74.02	0.00
DL+0.75SL+CR4+COL	M	0.12	32.46	0.00
DL+0.50WLR+CR4	A	8.50	6.11	0.00
DL+0.50WLR+CR4	F	0.67	3.74	0.00
DL+0.50WLR+CR4	M	5.62	19.84	0.00
DL+0.50WLL1+CR4	A	7.09	8.26	0.00
DL+0.50WLL1+CR4	F	-0.95	66.72	0.00
DL+0.50WLL1+CR4	M	1.94	30.09	0.00
DL+0.50WLL1+CR4+COL	A	7.42	9.19	0.00
DL+0.50WLL1+CR4+COL	F	-0.95	68.40	0.00
DL+0.50WLL1+CR4+COL	M	1.61	31.02	0.00

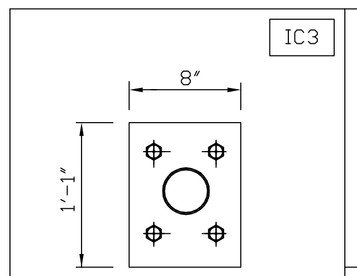

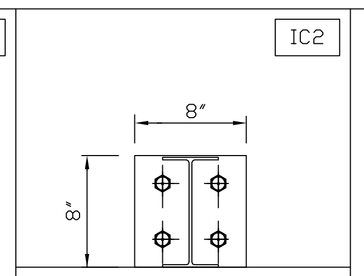

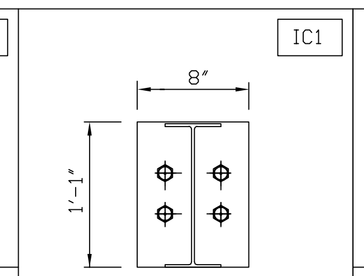

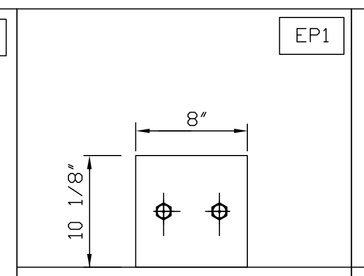

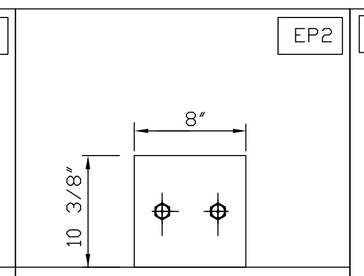

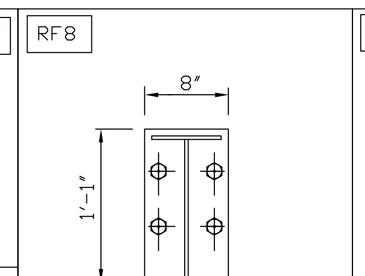

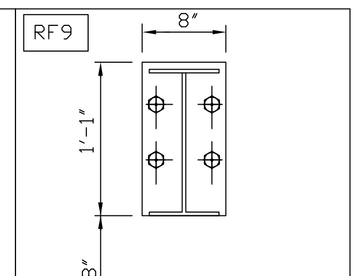

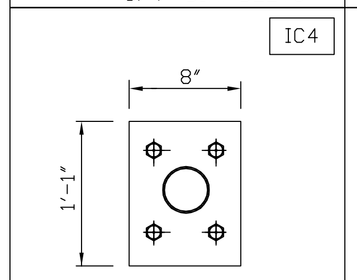

NOTE:
1) ANCHOR BOLT DIAMETERS WERE DETERMINED BY ALLOWABLE SHEAR AND TENSION PER AISC (FY = 36 KSI)
2) ANCHOR BOLT LENGTH AND METHOD OF TRANSFERRING FORCES FROM ANCHOR BOLTS TO FOOTINGS ARE TO BE DETERMINED BY OTHERS.

ANCHOR BOLT SCHEDULE

DIAMETER	THREAD	PROJECTION	QTY.
1/2"	2"	1 1/2"	
5/8"	2"	1 1/2"	
3/4"	2"	1 1/2"	
1"	2 1/2"	2"	