


BUILDING SECTION C (A1/A4)
SCALE: 1/2"=1'

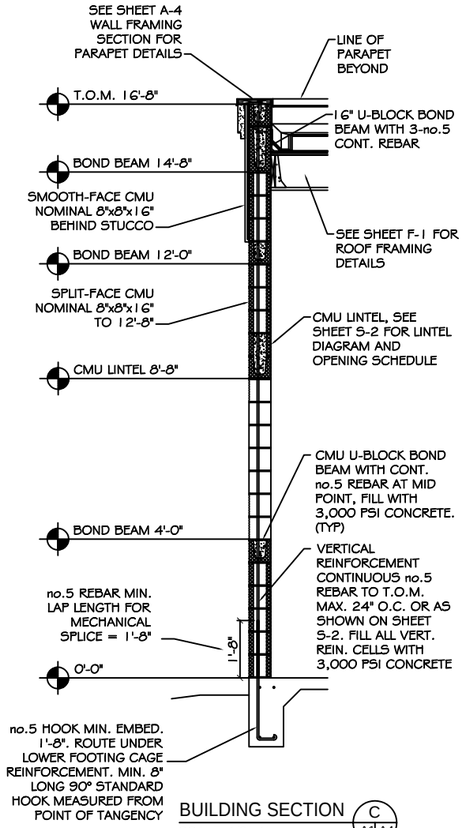


BUILDING SECTION D (A1/A4)
SCALE: 1/2"=1'




BUILDING SECTION E (A1/A4)
SCALE: 1/2"=1'

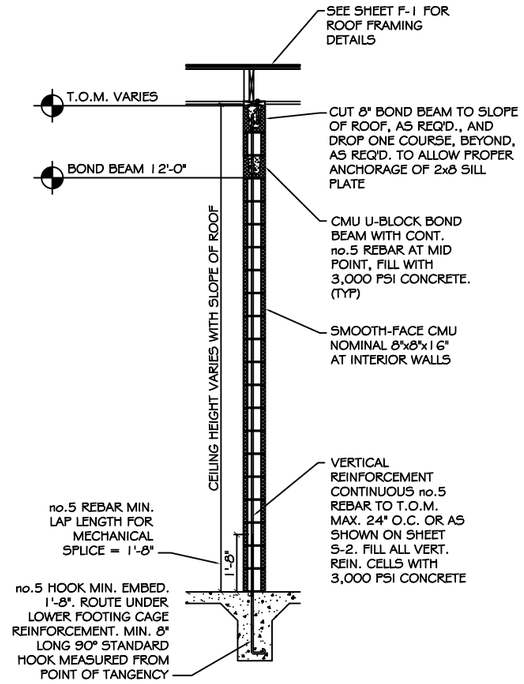


BUILDING SECTION F (A1/A4)
SCALE: 1/2"=1'

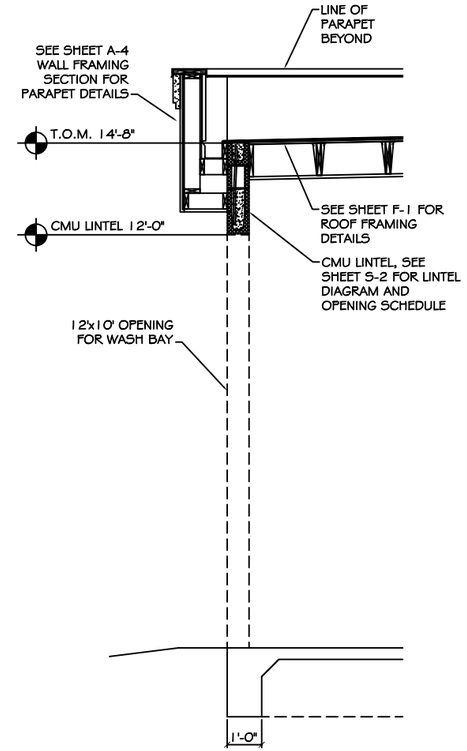


CONTROL JOINT @ BOND BEAM
SCALE: N.T.S.

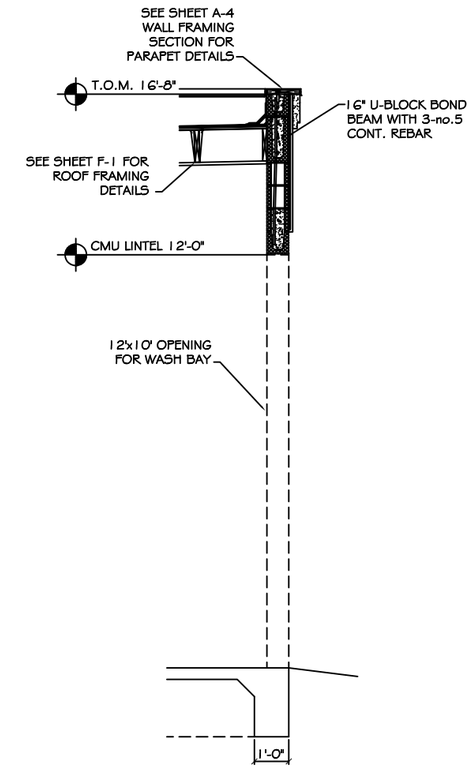


TYPICAL REINF. @ CORNER OF MASONRY
SCALE: N.T.S.

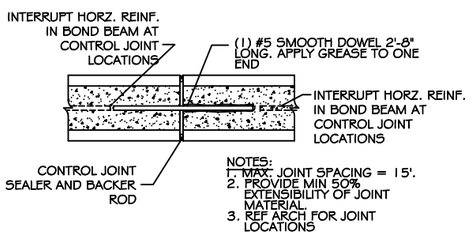


TYPICAL MASONRY CONTROL JOINT
SCALE: N.T.S.


DAMMON ENGINEERING, INC.

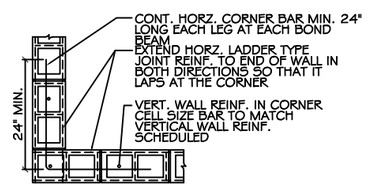CHIEF ENGINEER
EMMETT DAMMON, P.E.

CHIEF ARCHITECT
ROBERT WILTSE

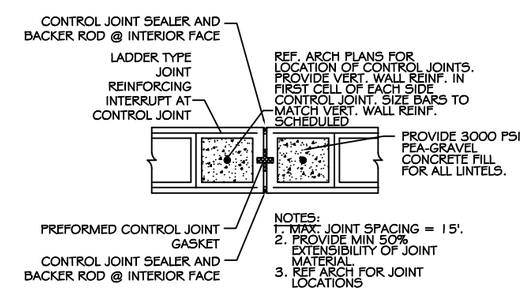1095 FLORIDA AVENUE
SLIDELL, LA. 70458
OFFICE: 985-649-5832
FAX: 985-641-5950

WEBSITE:
WWW.DAMMONENGINEERING.COM

EMAIL:
DAMMONENG@BELLSOUTH.NET

ARCHITECTURE
ENGINEERING
STUDIES
PLANNING
INVESTIGATION
EXPERT WITNESS


CECIL BOYD'S
CAR WASH
LOT 5A
EAST HALL ST.
SLIDELL, LA

MASONRY DETAILS

REV:

SCALE: AS NOTED
JOB#: 2074
DATE: 09-13-10
SHEET 10

S-3

OF 18