THE HIGH GROVE APARTMENTS

BATON ROUGE, LOUISIANA

High Grove Baton Rouge, LLC.

MEP ENGINEERS
16503 GLEN CHASE
HOUSTON, TEXAS 77095
PHONE: 281-856-2462
FAX: 281-856-2438
EMAIL:
MEP@HGECONSULTING.COM

HGE CONSULTING, INC.

STATE OF LOUISIANA — JAMES NOLAN ROSZELL — 29828 — PROFESSIONAL ENGINEER — 11/12/2012

○	100% CD SET
○	PERMIT ISSUE
●	CONSTRUCTION ISSUE
DRAWN BY:	JV
DATE:	08-05-2011
CHKD BY:	JV
JOB #:	S89-10

BY:	DATE	REVISION	NUMBER
MG	08/05/2011	ADDENDUM A	A
MG	10/28/2011	ADDENDUM C	C
MG	7/6/2012	COORDINATION REV#3	3
MG	4/30/2012	REF#F2 UNIT LTG FIXTURE REV	4
MG	8/27/2012	REF#9/C CARPORT/OWNER REV.	15
MG	9/25/2012	REF1 ELEC. AND PLUMBING	19
MG	11/12/2012	REF1-80	20

E-19

LIGHTING SCHEDULES (UNITS)

Decorative Lighting

SYMBOL	MATERIAL	AREA/ LOCATION	VENDOR	PATTERN NAME / NUMBER	COLOR	FINISH / SIZE	MISCELLANEOUS / NOTES
	L-200	Entry, Office & Hall Ceiling Mount Fixture	Per GC	ACT1141	Satin Nickel	13 x 12	2-Light Ceiling Mount Fixture. (2) CFL 13W bulbs. Refer to Sheet ID-4 1-4.4 for Decorative Reflected Ceiling Plans. Can be made to be Energy Star Rated or certified.
	L-201	Dining Pendant	Per GC	ACT1138	Satin Nickel	14 x 20	1-Light Mini Pendant. (2) CFL 13W medium base bulbs. Refer to Sheet ID-4 1-4.4 for Decorative Reflected Ceiling Plans.
	L-202	Kitchen Bank/island Mini Pendants	Per GC	ACT1140	Satin Nickel	44H x 6.25W	1-Light Mini Pendant. (1)CFL 13W bulb Mounting height to be 2'-6" above finished counter. Refer to Sheet ID-4 1-4.4 for Decorative Reflected Ceiling Plans. Can be made to be Energy Star Rated or certified.
	L-203	Kitchen Track Light	Per GC	PT4104BN	Brushed Nickel	32-7/8W X 4.75EXT	4-Light Track. (4) 40W GU10 Bulbs. Refer to Sheet ID-4 1-4.4 for Decorative Reflected Ceiling Plans. Can be made to be Energy Star Rated or certified.
	L-204	Utility & Closet Ceiling Mount Fixture	Per GC	1042BN-13W	Brushed Nickel	7.5W X 4.75H	1-Light Ceiling Mount Fixture. (1) CFL 13W bulb. Refer to Sheet ID-4 1-4.4 for Decorative Reflected Ceiling Plans. Can be made to be Energy Star Rated or certified.
	L-205	Bathroom Vanity Light	Per GC	ACT1139	Satin Nickel	8H x 22.5W x 6.75	3-Light Vanity Light. (3) CFL 13W bulbs. Mounting height to be 6' above finished mirror. Mounting position down. Refer to Sheet ID-4 1-4.4 for Decorative Reflected Ceiling Plans. Can be made to be Energy Star Rated or certified.
	L-206	Bedroom & Living Room Ceiling Fan	Per GC	DS52BN ELK1562 Light Kit	Brushed Nickel/Maple	52"Blades	Energy Star. CFL 13W 4 pin. included. Damp Rated Base. Screw in CFL will fit into A-19 socket. Refer to Sheet ID-4 1-4.4 for Decorative Reflected Ceiling Plan.
	L-207	Bathroom Ceiling Mount	Per GC	ESCM560-26-WH	White Acrylic	11" Dia	Energy Star. CFL 13W 4 pin. included. Damp Rated (1) 22W circline. Refer to Sheet ID-4 1-4.4 for Decorative Reflected Ceiling Plan. Energy Efficient

RETAIL HOUSE PANEL (TYP)

100 AMP MCB		CIRC	MAX LOAD	CIRC	SURFACE MTD NEMA 3R	
(PCL) BACK EXT LTG	20	600	1	2	1200	20
(PCL) FRONT EXT LTG	20	600	3	4	1200	20
SIGN/ CPT	20	1080	5	6	1200	20
SIGN/ CPT	20	1080	7	8		SPACE
15 TON	20	1090	9	10		SPACE
-3/4"C #12	20	1090	11	12	1200	20
3 TON	40	1871	15	16	1200	20
-3/4"C # 10	40	1871	17	18	1200	20
3 TON	40	1871	19	20	1200	20
-3/4"C # 10	40	1871	21	22	1500	20
3 TON	40	1871	23	24	1500	20
-3/4"C # 10	40	1871	25	26	1500	20
SPARE	20		27	28	1500	20
SPARE	20		29	30	1500	20
-3/4"C #10	40	1871	25	26	1500	20
SPARE	20		27	28	1500	20
SPARE	20		29	30	1500	20
-3/4"C #10	40	1871	31	32	1500	20
SPARE	20		33	34	1500	20
SPARE	20		35	36	1500	20
-3/4"C #10	40	1871	37	38	1500	20
SPARE	20		39	40	1500	20
SPARE	20		41	42	1500	20

ALL WIRE IS THWN COPPER #12'C #12 MINIMUM UNLESS NOTED OTHERWISE

LIGHTING LEGEND & SCHEDULES (CLUB HOUSE)

Decorative Lighting

SYMBOLS	MATERIAL	AREA/ LOCATION	VENDOR	PATTERN NAME / NUMBER	COLOR	FINISH / SIZE	MISCELLANEOUS / NOTES
	L-100	Foyer & Rear Foyer Pendants	Per GC	Item ACT1135	Exterior Finish: BZ Interior Finish: PT Bronze Shown with Williams SW6347 CTwy:sanMinimum Glass: CL	14w 3Bh	(4) CFL 13W Bulbs. Bottom of fixture to be installed at be installed 7'-6" A.F.F. Refer to Sheet ID-4.0 for Decorative Refelcted Ceiling Plan for locations, and Sheet ID-7.0 Interior Elevations.
	L-101	Clubroom Chandelier	Per GC	Item ACT1136	Finish: Hand Rubbed Bronze Fabric: 61IVY Ivory Silk Dupioni	28 x 5	Bottom of fixture to be installed at 6'-6" A.F.F. Refer to Sheet ID-4.0 for Decorative Refelcted Ceiling Plan for location.
	L-102	Kitchen Pendants	Per GC	Item ACT1137	Finish: Hand Rubbed Bronze Fabric: 692 BRZ	7 x 7 x 16	Refer to Sheet ID-4.0 for Decorative Refelcted Ceiling Plan. Refer to Sheet ID-7.0 for Interior Elevations. Pendants to be mounted 2'-6" above finished counter to bottom of fixture
	L-103	Restroom Sconces	Per GC	Item ACT1132	Finish: Hand Rubbed Bronze Fabric: 2: 61IVY Ivory Silk Dupioni New Penny Silk	9 x 11 x 12.5	Refer to Sheet ID-4.0 for Decorative Refelcted Ceiling Plan & ID-7.7 C.Interior Elevations for locations. Bottom of sconce to be 6'-6" A.F.F.
	L-104	Fitness Ceiling Fans	Fanimation 888.567.2055	The Huskey FP5620OB	Oil Rubbed Bronze Walnut Blades	52"	Refer to Sheet ID-4.0 for Decorative Refelcted Ceiling Plan for locations. Energy Star Rated
	L-105	Fitness Fluorescents	Pinnacle Lighting Contact: Lighting Alliance Sheila Myers 972-456-9800 ext. 8641	Edge EX4453 Direct Lamp/Acrylic Lens Module: EX44-A-N-215-4-UNV-AC/45JB-1C-CC	Custom finish to match oil rubbed bronze	4'UW8L	Refer to Sheet ID-4.0 for Decorative Refelcted Ceiling Plan for locations. Lamps: MR16
	L-106	Cyber Cafe Pendants	Per GC	Item ACT1133	Finish: Hand Rubbed Bronze Fabric: 328 Beige Linen	8 x 8 x 17	Qty 11 lights. Stagger heights, ranging from 7'-0" to 6'-0" A.F.F. Max wattage is 100w, but it may accept lower wattage bulbs to help meet requirements. Refer to Sheet ID-4.0 for Decorative Refelcted Ceiling Plan.
	L-107	Exterior Cave	Fanimation 888. 567. 2055	ZONIX™ FP4610 Wet Location	Oil Rubbed Bronze Finish Cherry Blades	52"	Qty 2 lights. To be used with Light Kit LK4620OB. Refer to Sheet ID-4.0 for Decorative Refelcted Ceiling Plan.
	L-108	Office Restroom	Per GC	1063BBN-252 34'1W CFL & 10252 Faux Alabaster Glass	Brushed Nickel w/ Faux Alabaster Glass	24"W8-5/8"H7"EK	Qty 4 lights 100w Inc.

LIGHTING SCHEDULES (CLUB HOUSE)

Decorative Lighting

SYMBOLS	MATERIAL	AREA/ LOCATION	VENDOR	PATTERN NAME / NUMBER	COLOR	FINISH / SIZE	MISCELLANEOUS / NOTES
	L-100	Foyer & Rear Foyer Pendants	Per GC	Item ACT1135	Exterior Finish: BZ Interior Finish: PT Bronze Shown with Williams SW6347 CTwy:sanMinimum Glass: CL	14w 3Bh	(4) CFL 13W Bulbs. Bottom of fixture to be installed at be installed 7'-6" A.F.F. Refer to Sheet ID-4.0 for Decorative Refelcted Ceiling Plan for locations, and Sheet ID-7.0 Interior Elevations.
	L-101	Clubroom Chandelier	Per GC	Item ACT1136	Finish: Hand Rubbed Bronze Fabric: 61IVY Ivory Silk Dupioni	28 x 5	Bottom of fixture to be installed at 6'-6" A.F.F. Refer to Sheet ID-4.0 for Decorative Refelcted Ceiling Plan for location.
	L-102	Kitchen Pendants	Per GC	Item ACT1137	Finish: Hand Rubbed Bronze Fabric: 692 BRZ	7 x 7 x 16	Refer to Sheet ID-4.0 for Decorative Refelcted Ceiling Plan. Refer to Sheet ID-7.0 for Interior Elevations. Pendants to be mounted 2'-6" above finished counter to bottom of fixture
	L-103	Restroom Sconces	Per GC	Item ACT1132	Finish: Hand Rubbed Bronze Fabric: 2: 61IVY Ivory Silk Dupioni New Penny Silk	9 x 11 x 12.5	Refer to Sheet ID-4.0 for Decorative Refelcted Ceiling Plan & ID-7.7 C.Interior Elevations for locations. Bottom of sconce to be 6'-6" A.F.F.
	L-104	Fitness Ceiling Fans	Fanimation 888. 567. 2055	The Huskey FP5620OB	Oil Rubbed Bronze Walnut Blades	52"	Refer to Sheet ID-4.0 for Decorative Refelcted Ceiling Plan for locations. Energy Star Rated
	L-105	Fitness Fluorescents	Pinnacle Lighting Contact: Lighting Alliance Sheila Myers 972-456-9800 ext. 8641	Edge EX4453 Direct Lamp/Acrylic Lens Module: EX44-A-N-215-4-UNV-AC/45JB-1C-CC	Custom finish to match oil rubbed bronze	4'UW8L	Refer to Sheet ID-4.0 for Decorative Refelcted Ceiling Plan for locations. Lamps: MR16
	L-106	Cyber Cafe Pendants	Per GC	Item ACT1133	Finish: Hand Rubbed Bronze Fabric: 328 Beige Linen	8 x 8 x 17	Qty 11 lights. Stagger heights, ranging from 7'-0" to 6'-0" A.F.F. Max wattage is 100w, but it may accept lower wattage bulbs to help meet requirements. Refer to Sheet ID-4.0 for Decorative Refelcted Ceiling Plan.
	L-107	Exterior Cave	Fanimation 888. 567. 2055	ZONIX™ FP4610 Wet Location	Oil Rubbed Bronze Finish Cherry Blades	52"	Qty 2 lights. To be used with Light Kit LK4620OB. Refer to Sheet ID-4.0 for Decorative Refelcted Ceiling Plan.
	L-108	Office Restroom	Per GC	1063BBN-252 34'1W CFL & 10252 Faux Alabaster Glass	Brushed Nickel w/ Faux Alabaster Glass	24"W8-5/8"H7"EK	Qty 4 lights 100w Inc.

RETAIL SERVICE A (1) LINE - 208V, 3Ø - 4 W

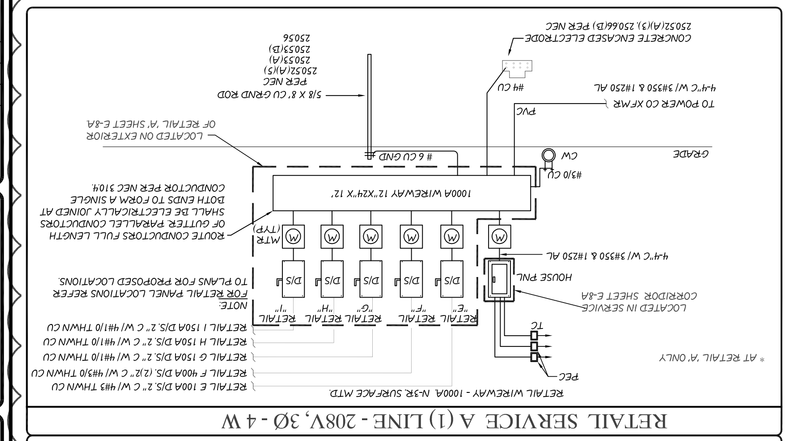

RETAIL SERVICE B (1) LINE - 208V, 3Ø - 4 W

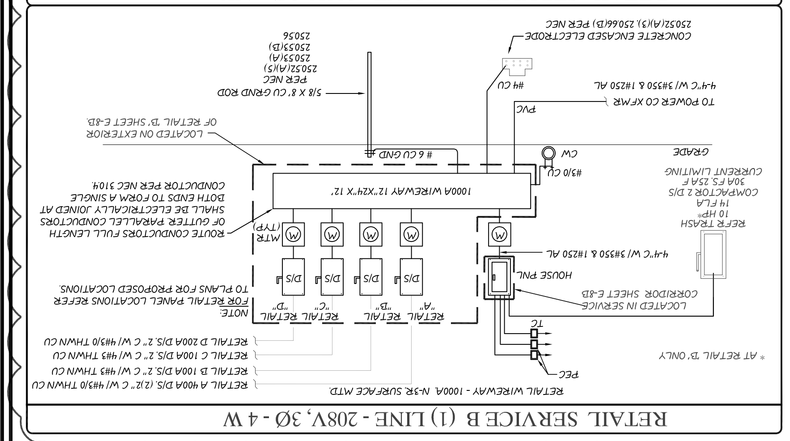

RETAIL 'WHITE BOX' LOAD ANALYSIS

| | | |