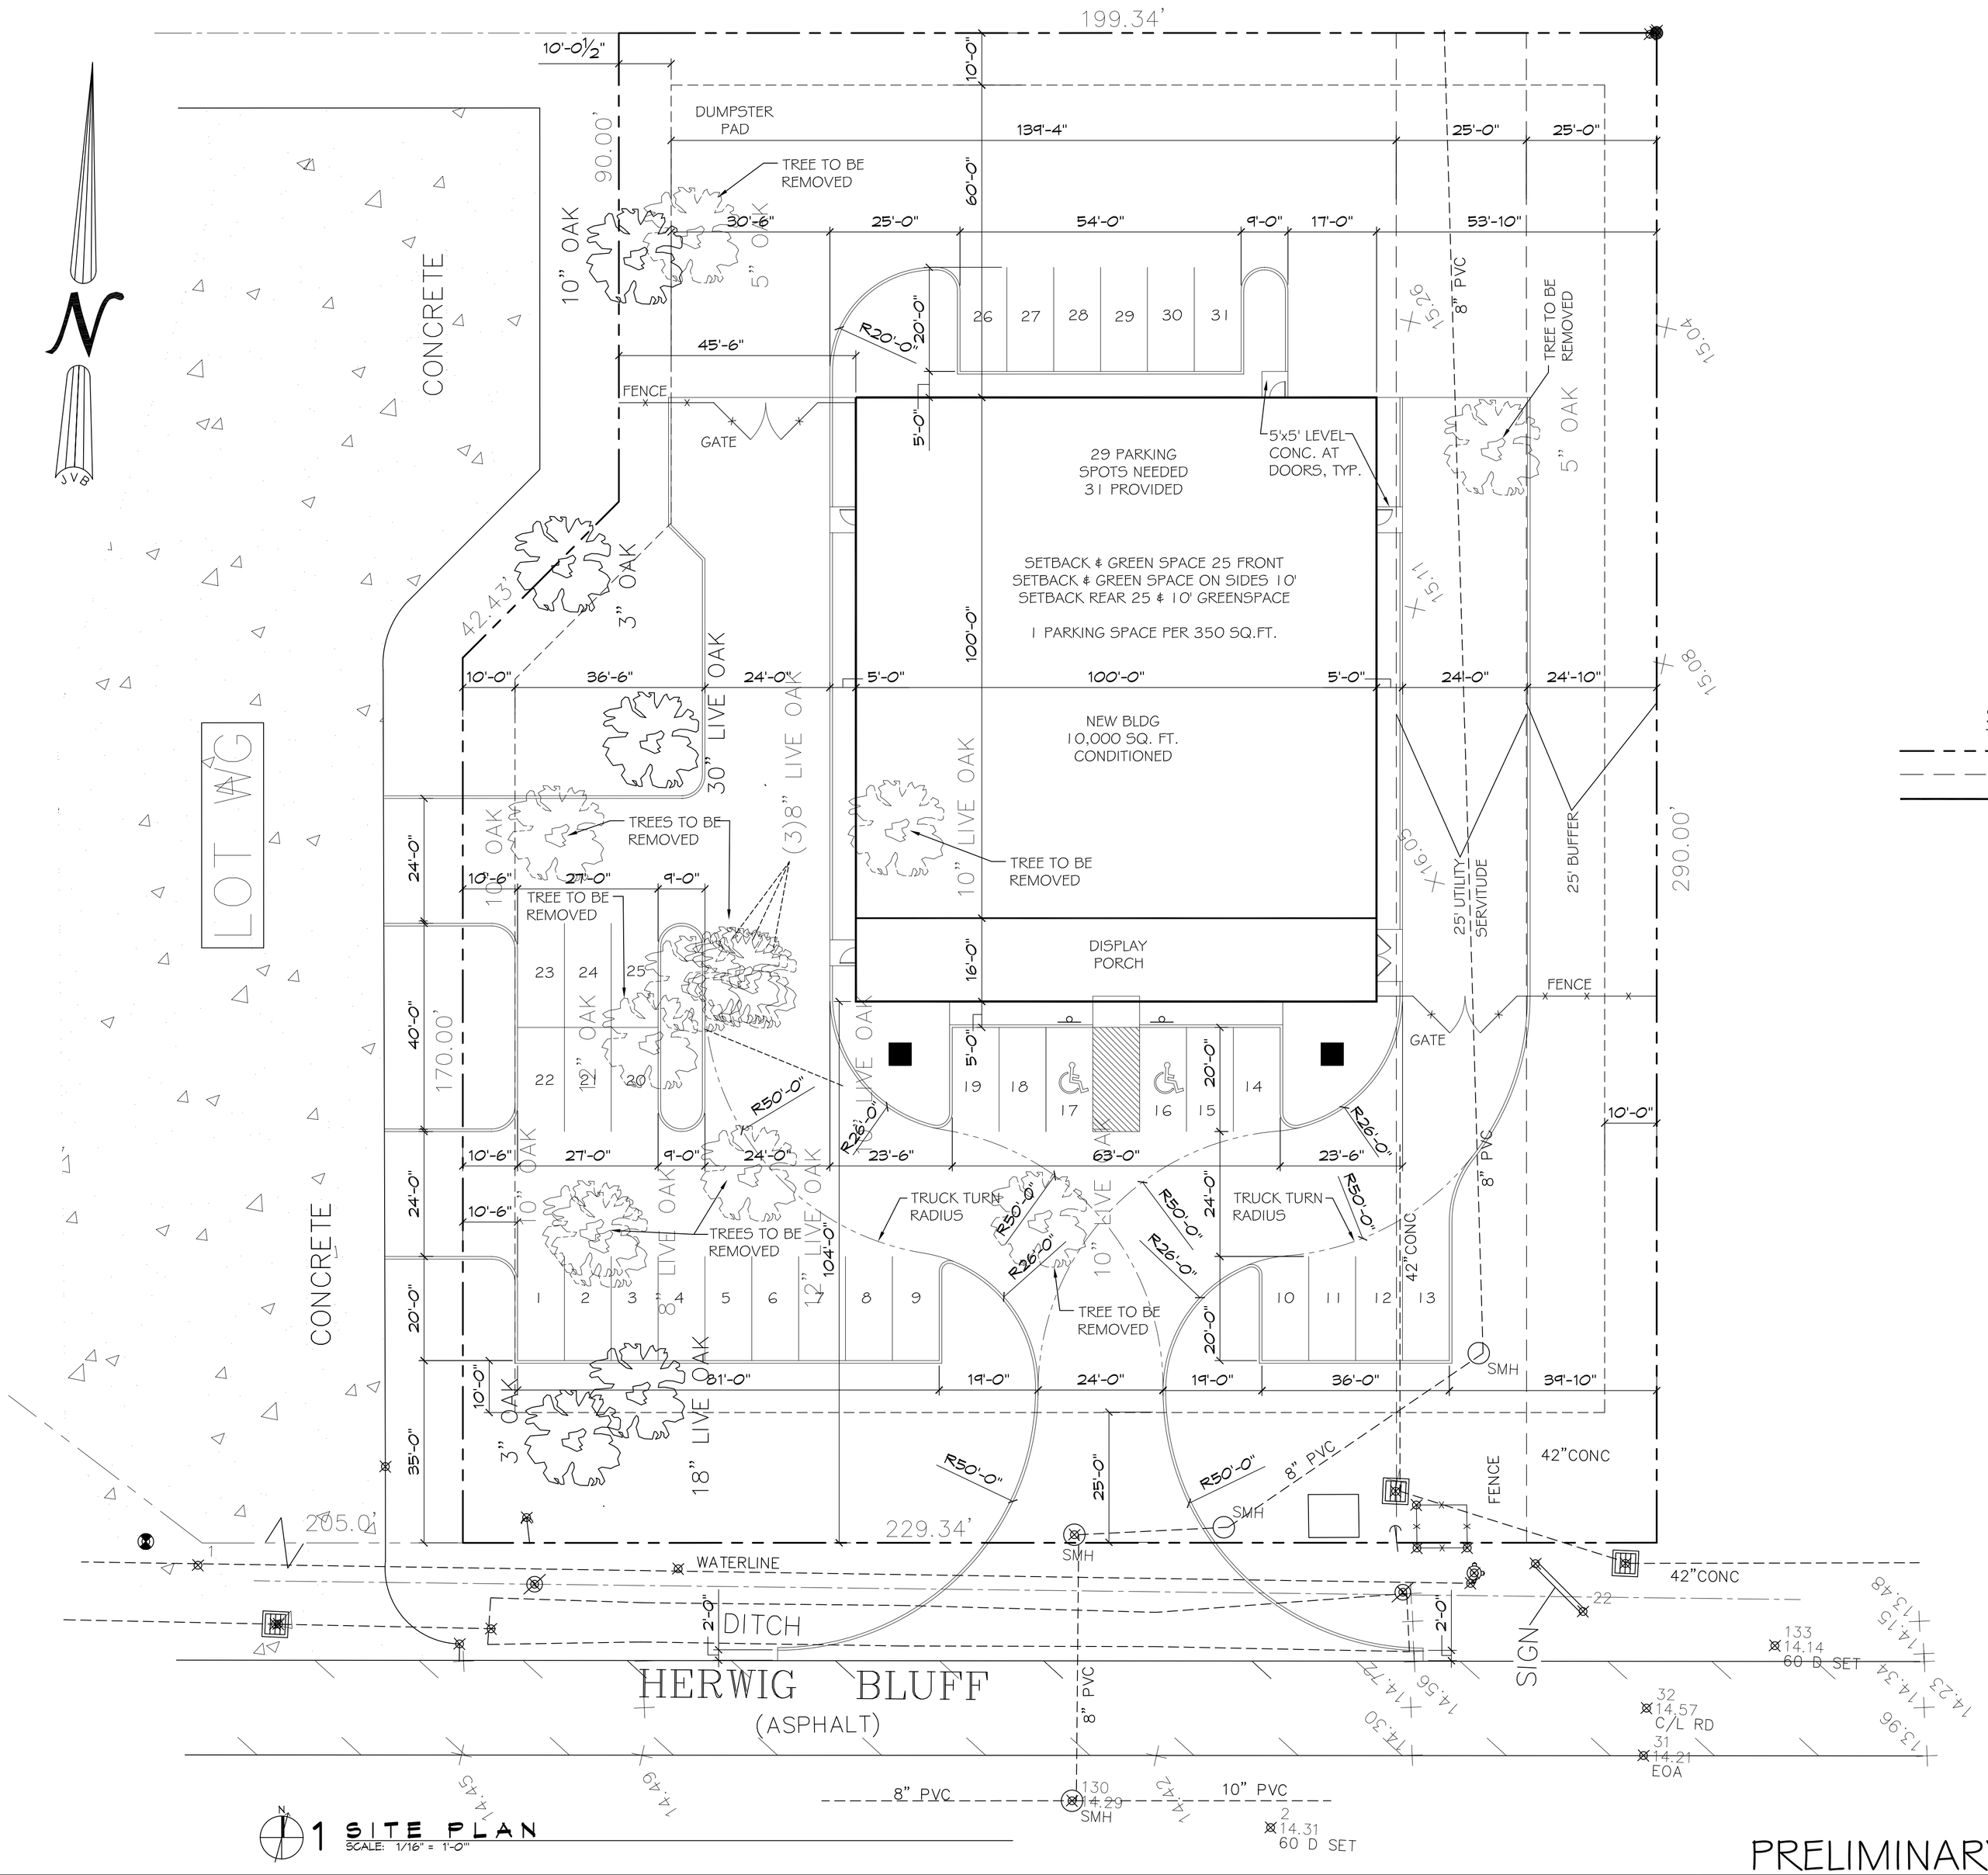

1 SITE PLAN
SCALE: 1/16" = 1'-0"

PRELIMINARY (NOT FOR CONSTRUCTION)

SITE LEGEND

- PROPERTY LINE
- UTILITY / EASEMENT LINE
- BUILDING OUTLINE
- HANDICAP PARKING
- HANDICAP PARKING SIGN
- TRASH RECEPTACLE

DAMMON ENGINEERING, INC.
Architects & Engineers
Chief Architect: Kevin J. Klochen, NCARB
Chief Engineer: Brian Mistech, PE
554 Old Spanish Trail
Slidell, LA 70458
www.dammonengineering.com
dammoneng@bellsouth.net
Ph: 985.649.5832
F: 985.641.5950

#	DESCRIPTION	DATE

REVISIONS

SEAL:

ACE Hardware
HERWIG BLUFF, SLIDELL, LOUISIANA

JOB No: 21191 | DATE: 04.10.2014
DRAWN BY: CKD | CHECKED BY: KJK

The above drawing and specifications, designs and arrangements represented thereby are and shall remain the property of the undersigned and shall not be used in whole or in part for any purpose whatsoever without the written consent of the undersigned. In the event of conflicts with or discrepancies between drawings and specifications shall control. Dimensions to be governed by figured dimensions. Place contract with these drawings or specifications shall constitute acceptance of the above conditions.

SHEET TITLE:
SITE PLAN
SCHEME 2
WITH TREES
TO BE REMOVED

DRAWING NUMBER:
C1

SHEET No: 01 of 05