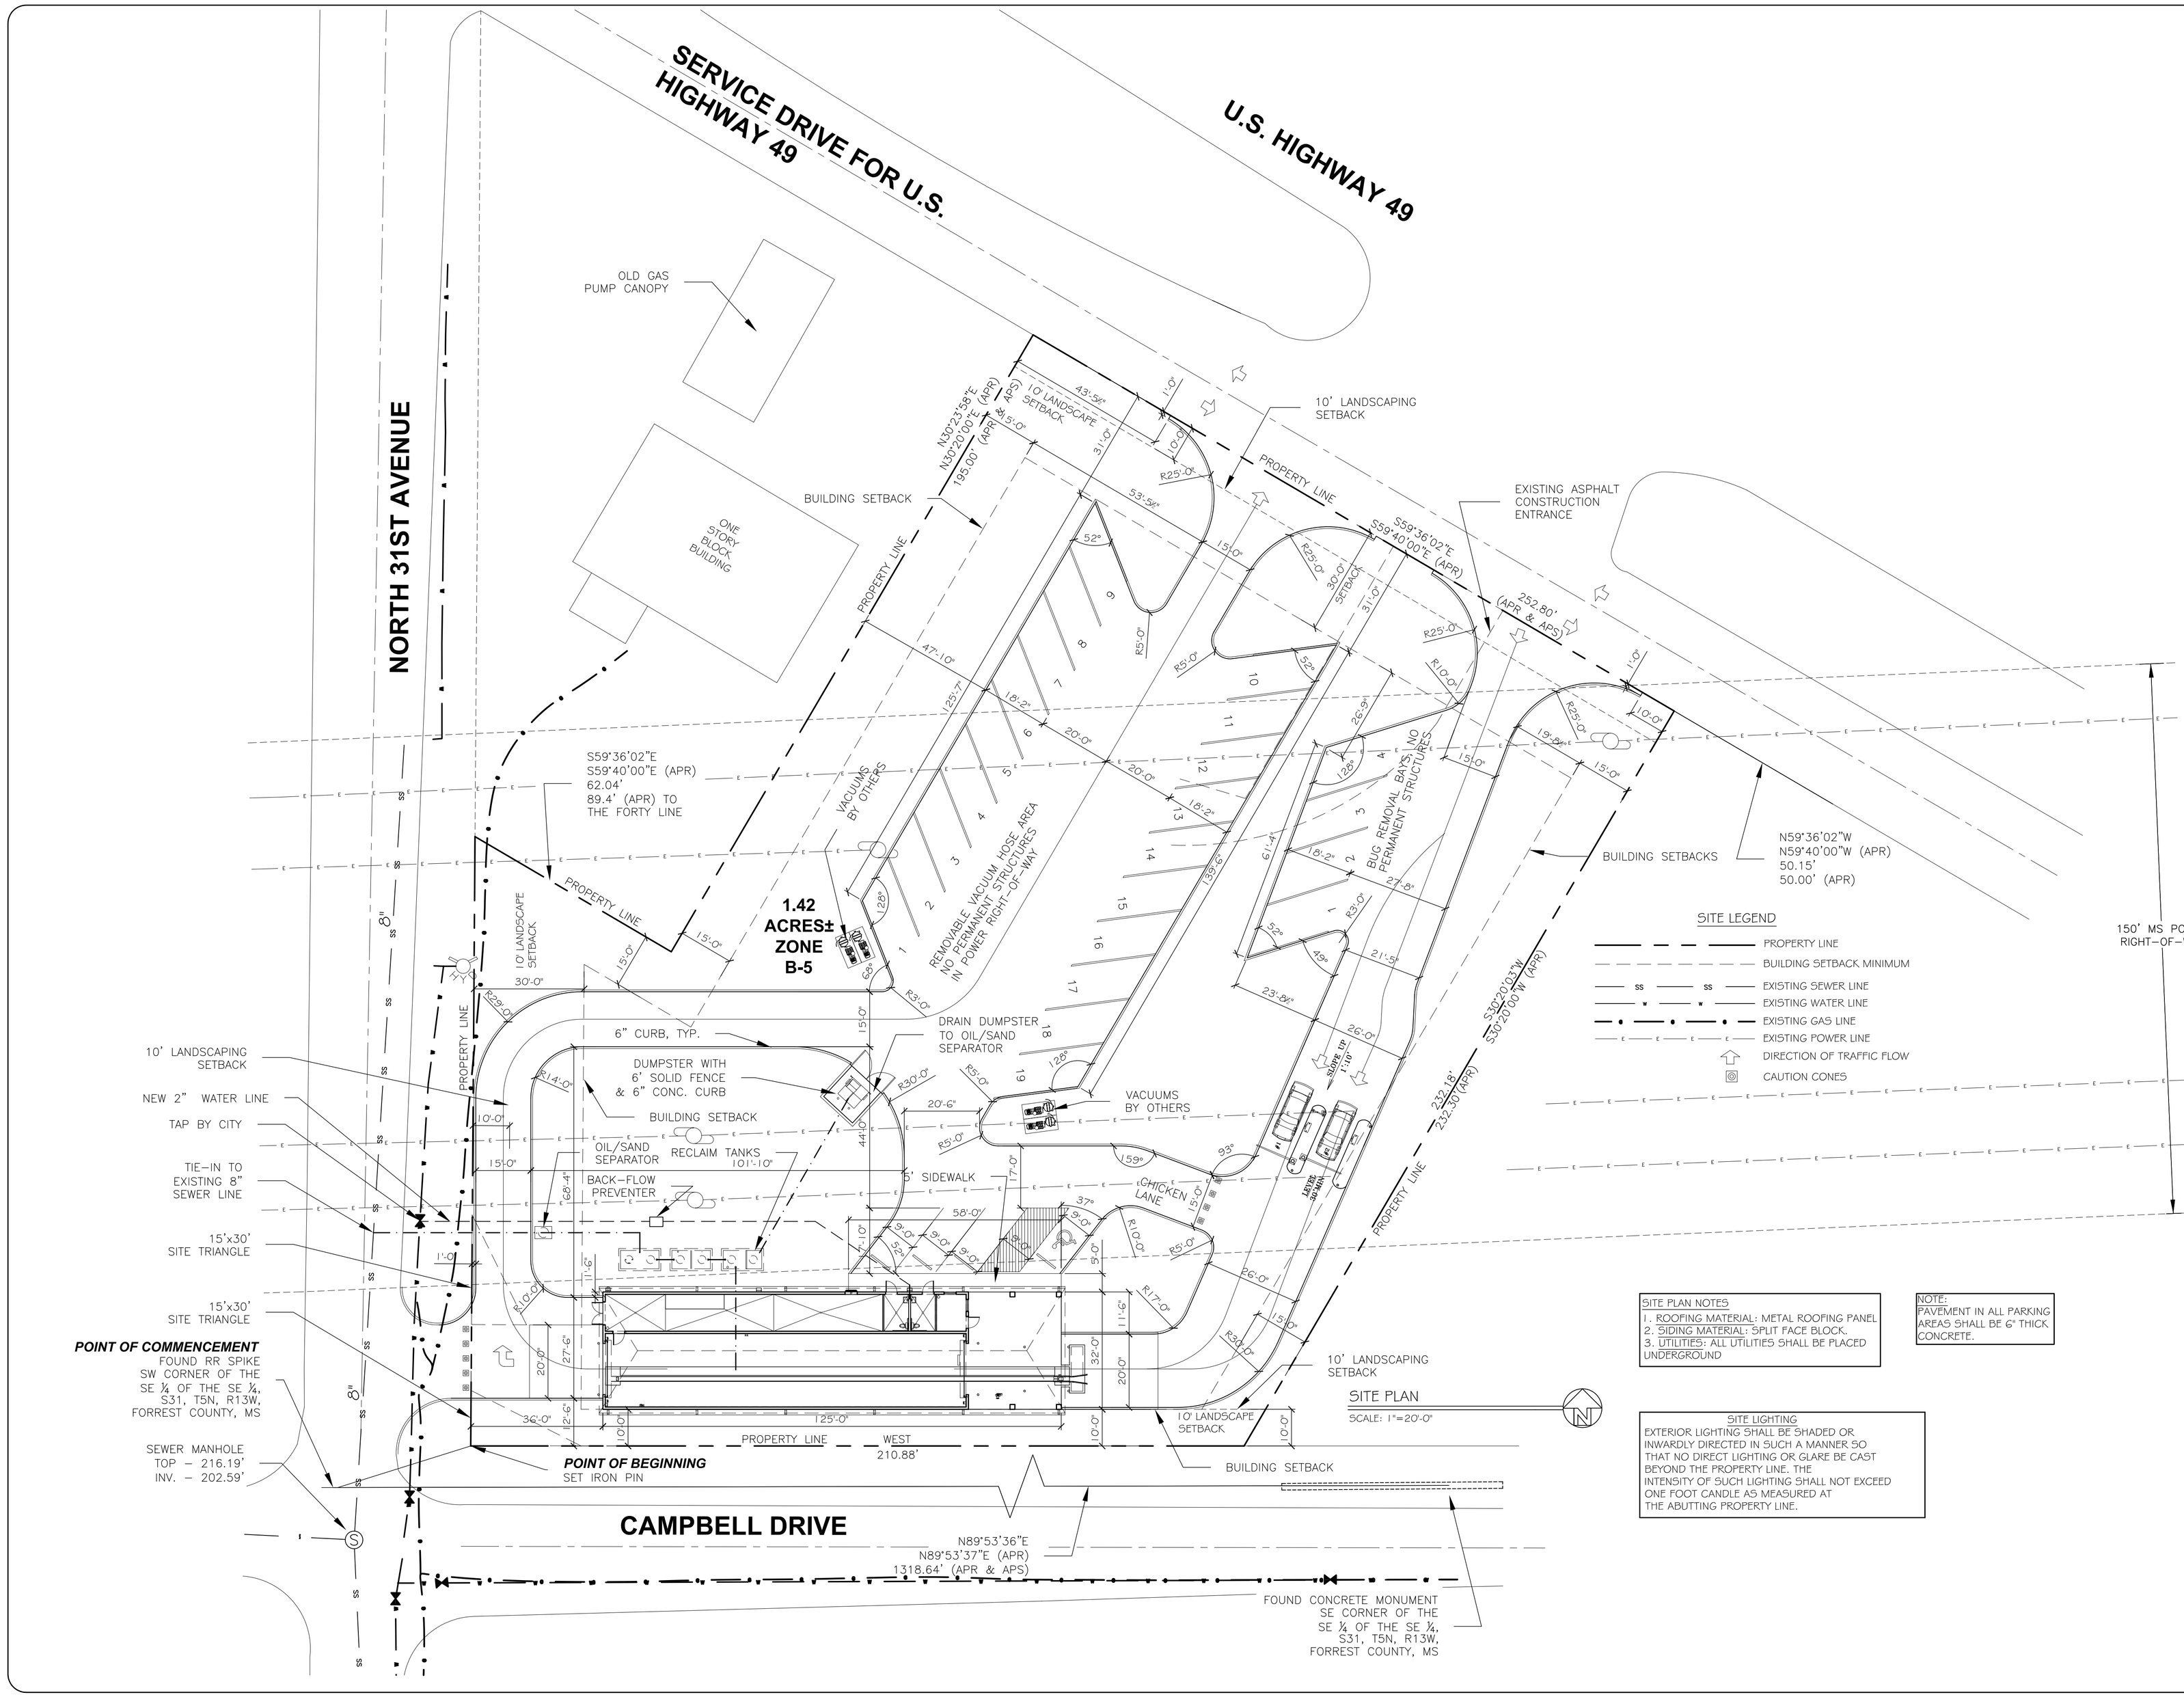

DAMMON ENGINEERING, INC.
Architects & Engineers
dammoneng@bellsouth.net
PHONE: 985-649-5832
FAX: 985-641-5950
CHIEF ENGINEER: BRIAN MISTICH, P.E.
5544 OSWALD TRAIL
SLIDELL, LA 70458

RAINFOREST CARWASH #2
6435 U.S. HWY. 49

HATTIESBURG, MISSISSIPPI 39401

JOB No:	2212	DATE:	10-21-2014
DRAWN BY:	CKD	CHECKED BY:	CKD

The above drawings and specifications, designs and arrangements represented thereby are and shall remain the property of the undersigned whether the work for which they are made or not performed is executed or not. They are not to be loaned, copied or disclosed to others, nor are they to be used for any purpose other than those specifically indicated by the undersigned without written consent. Drawings and specifications are instruments of service and are the property of the undersigned regardless of payment for services.

#	DESCRIPTION	DATE
	REVISIONS	

SITE PLAN

SHEET No: 03 OF 14

C1