# GENERALSITE NOTES

1. PROVIDE ALL LABOR, MATERIAL AND EQUIPMENT FOR A COMPLETE OPERATING SYSTEM. CONTRACTOR IS TO FIELD VERIFY ALL EXISTING UTILITY LOCATIONS, ELEVATIONS, AND INVERTS PRIOR TO COMMENCING ANY WORK. CONTRACTOR SHALL PAY NECESSARY FEES FOR THE UTILITIES CONNECTIONS.
2. CONTRACTOR TO BE RESPONSIBLE TO VERIFY ANY INVERTS AND SET NEW INVERTS OF SEWAGE AND DRAINAGE PIPES.
3. ALL WORK AND MATERIAL TO COMPLY STRICTLY TO THE LATEST LOCAL CITY PARISH, STATE, AND NATIONAL GOVERNING CODES.
4. SEWAGE LINES 3" AND SMALLER SHALL BE SLOPED 1/4" PER FOOT AND LINES THAT ARE 4" AND LARGER SHALL BE SLOPED 1/8" PER FOOT.
5. CONTRACTOR SHALL CONTACT LOUISIANA ONE CALL PRIOR TO COMMENCEMENT OF SITE EXCAVATION.
6. CONTACT BILLY PALMISANO WITH THE CITY OF SLIDELL PUBLIC UTILITY DEPARTMENT AT (985)646-4291 FOR TAPS.

# SITE UTILITIES LEGEND

| Symbol | Description | Symbol | Description |
|---|---|---|---|
| ⊗ | FLOW VALVE | | BACK FLOW PREVENTION VALVE |
| — DW — | DOMESTIC WATER | (W) | WATER METER - BY TOWN OF NICHOLSON (50 GPM MAX FLOW) |
| | BALL VALVE | ● | SEWAGE MAN HOLE |




1 DOMESTIC WATER PLAN
SCALE: 1" = 60'-0"




WATERSER VICE CONNECTION
SCALE: N.T.S. TYPICAL

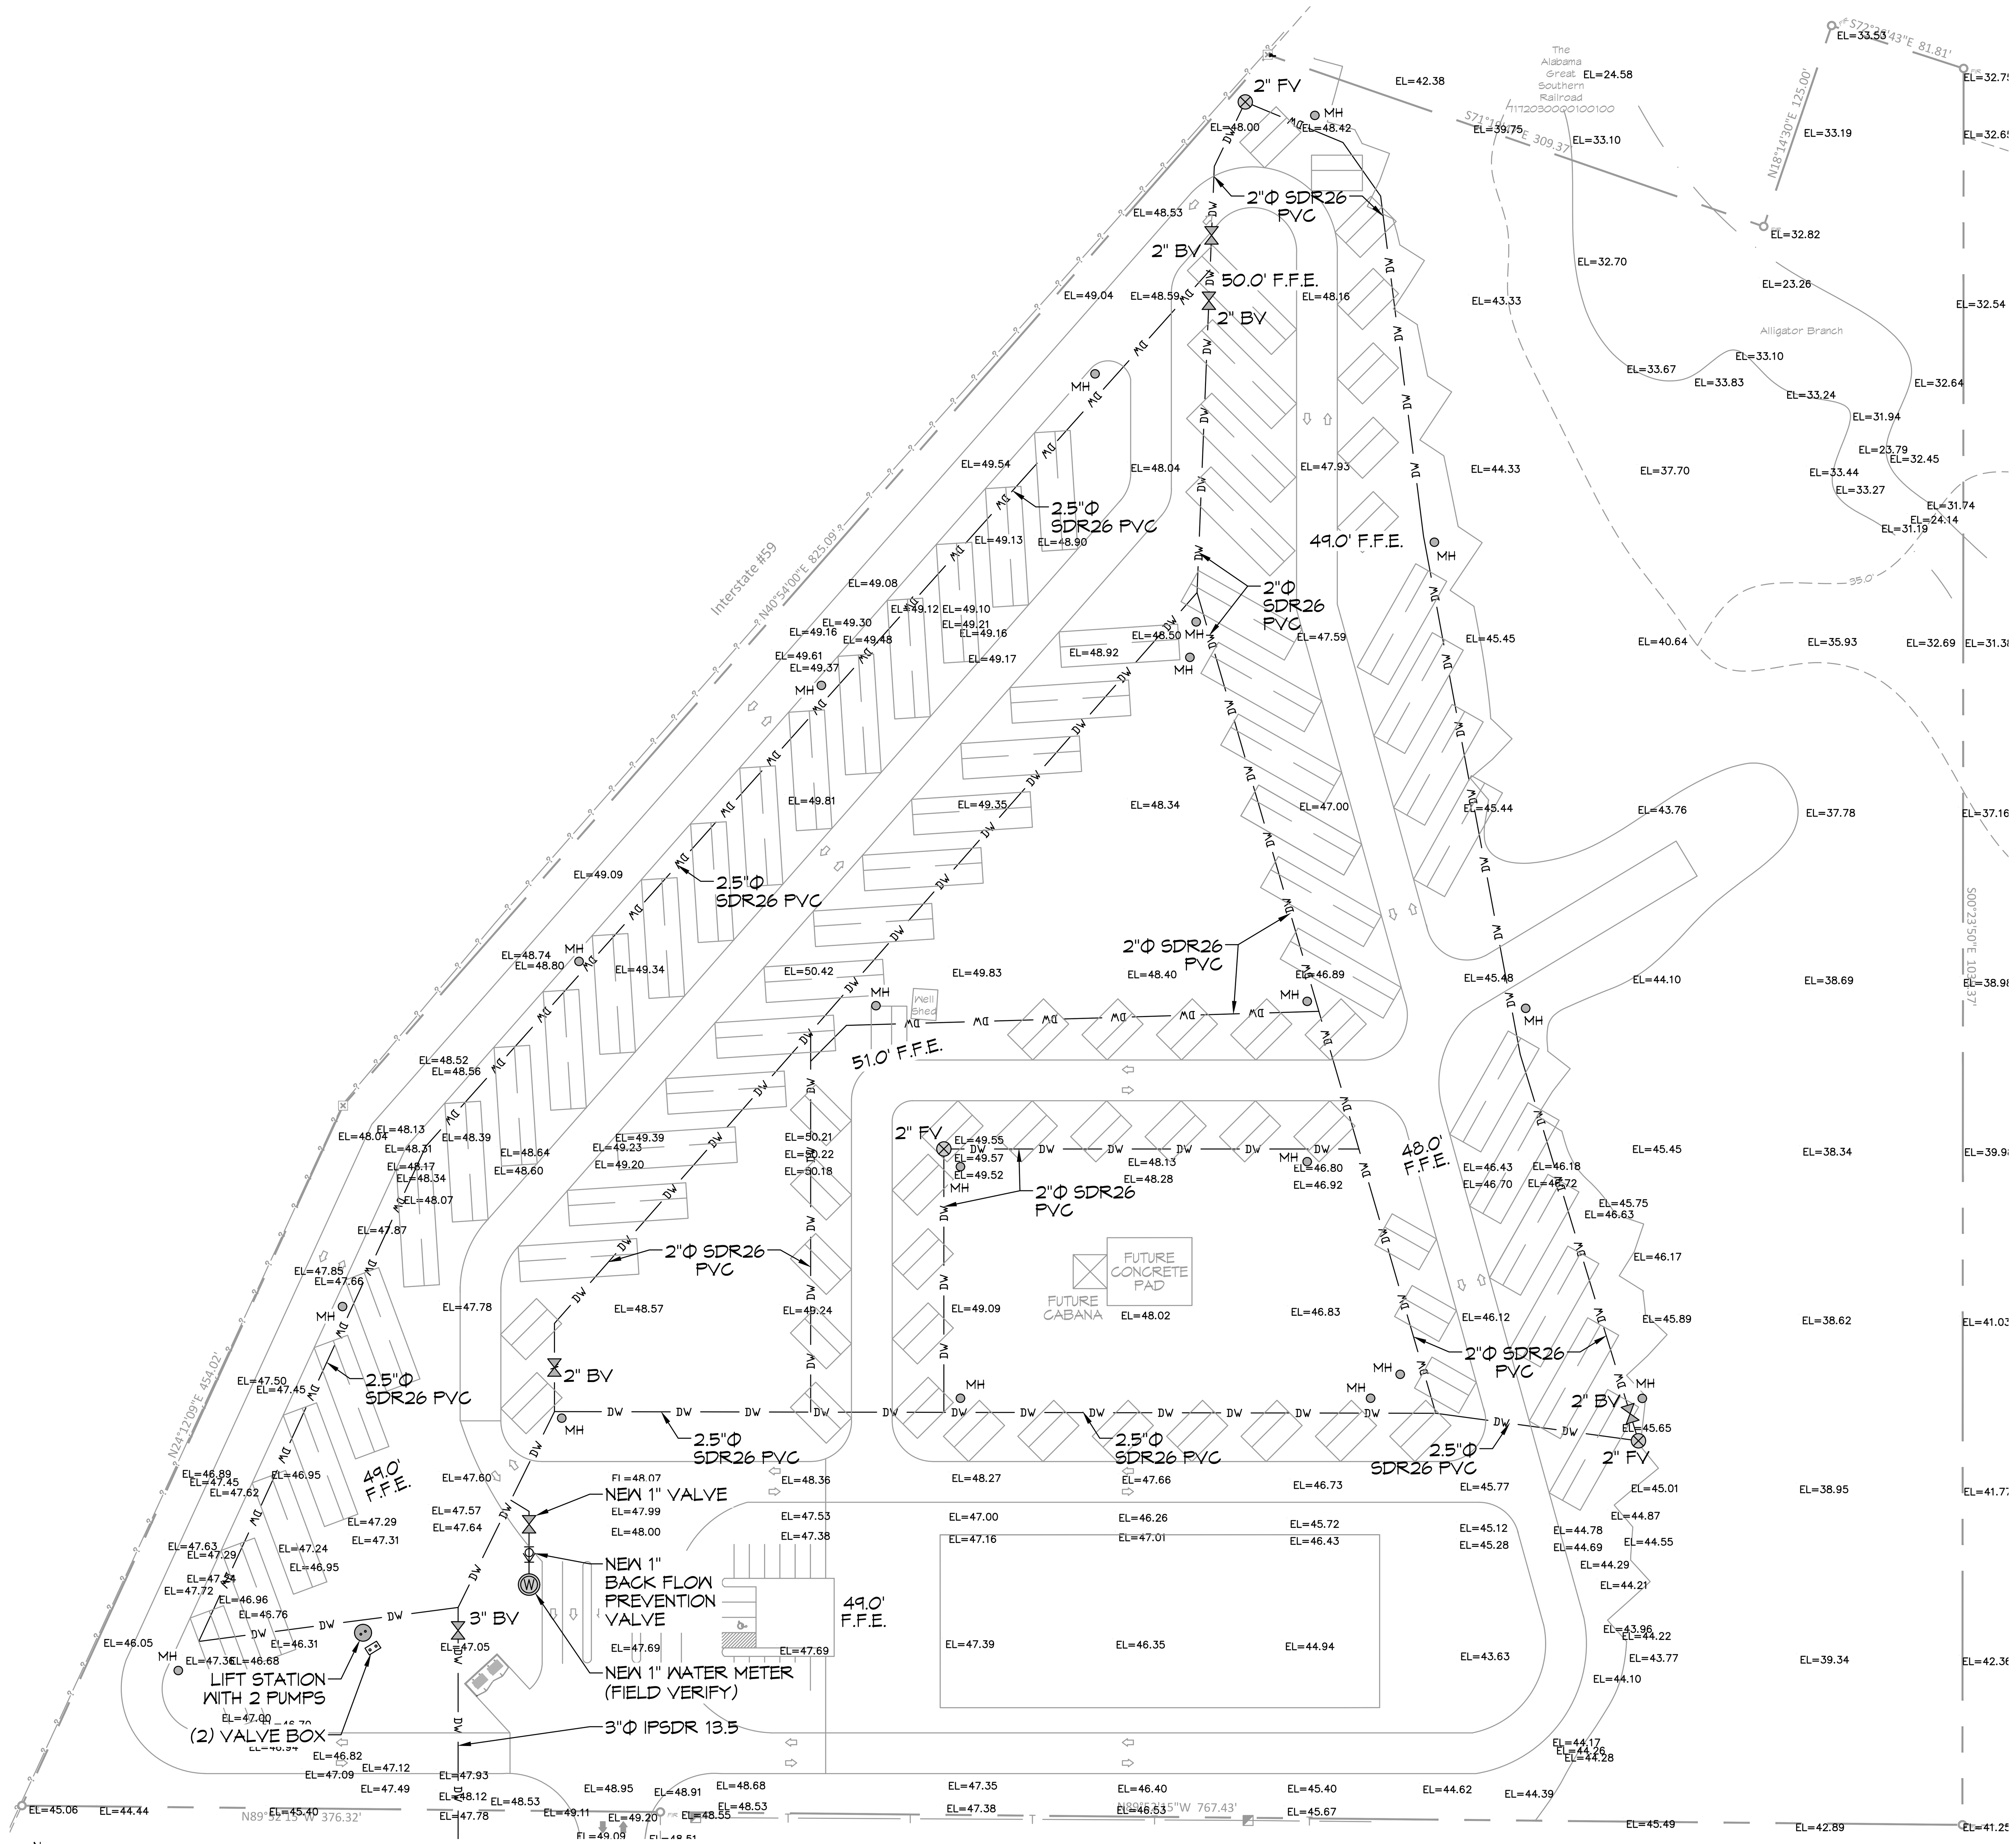


SEWER & WATER SEPERATION
SCALE: N.T.S. TYPICAL

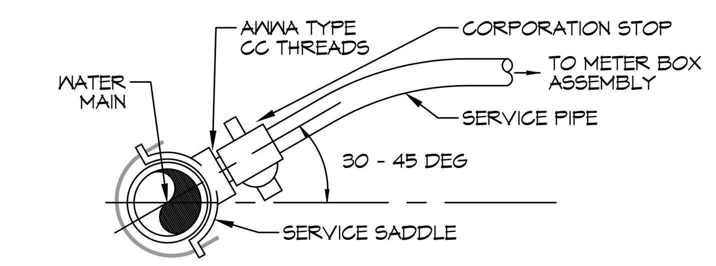


RISER DETAIL
SCALE: N.T.S. TYPICAL


DAMMON ENGINEERING, INC.
LOUISIANA & MISSISSIPPI
Chief Engineer: Brian Mistich, PE
554 Old Spanish Trail
Slidell, LA 70458
www.dammonengineering.com
info@dammonengineering.com
PH: 985.649.5832

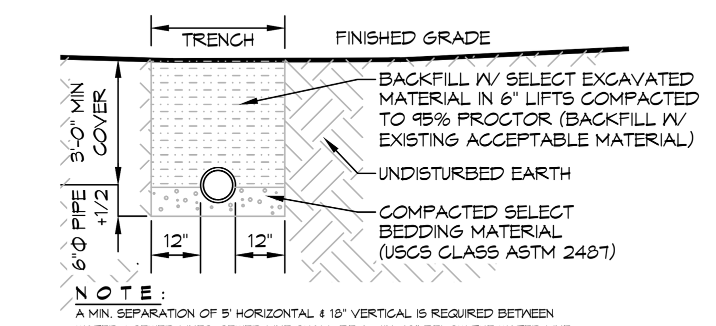
| # | DESCRIPTION | REVISIONS | DATE |
|---|---|---|---|

SEAL:

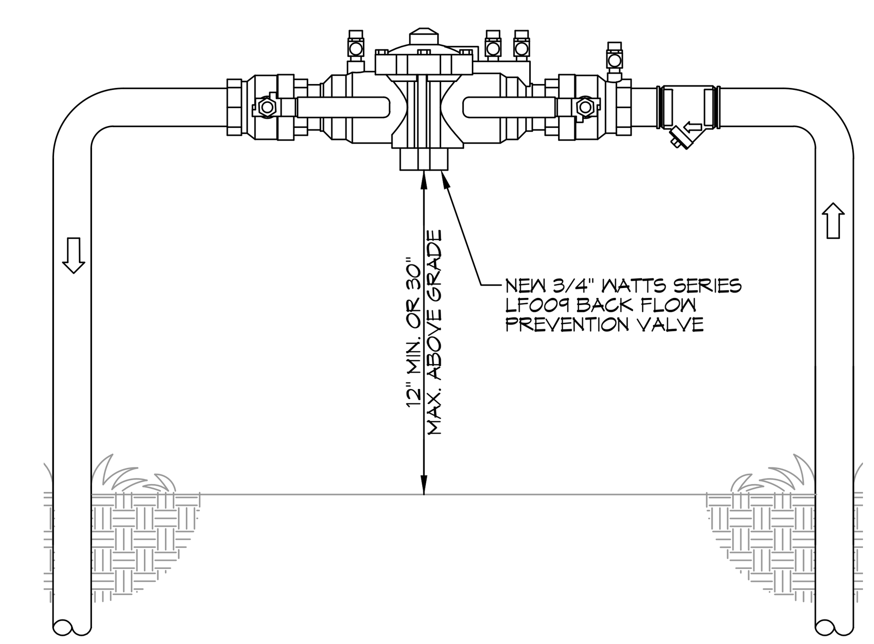NEW RECREATIONAL R/V SITE
EXIT 1 R.V. RESORT, LLC.
CLYDE MEITZIER ROAD
NICHOLSON MS MISSISSIPPI 39466

| JOB No: | 2436 | DATE: | 03-21-2022 |
|---|---|---|---|
| DRAWN BY: | CKD | CHECKED BY: | CKD |


The above drawings and specifications, designs and arrangements represented thereby are and shall remain the property of Dammon Engineering, and no part thereof shall be copied, disclosed to others, or used in connection with any work or project other than the specific project for which the have been prepared and developed without written consent of Dammon Engineering. Visual contact with these drawings or specifications shall constitute conclusive evidence of acceptance of these restrictions.


SHEET TITLE:
DOMESTIC WATER PLAN

DRAWING NUMBER:
C105

SHEET No: 1 of 1