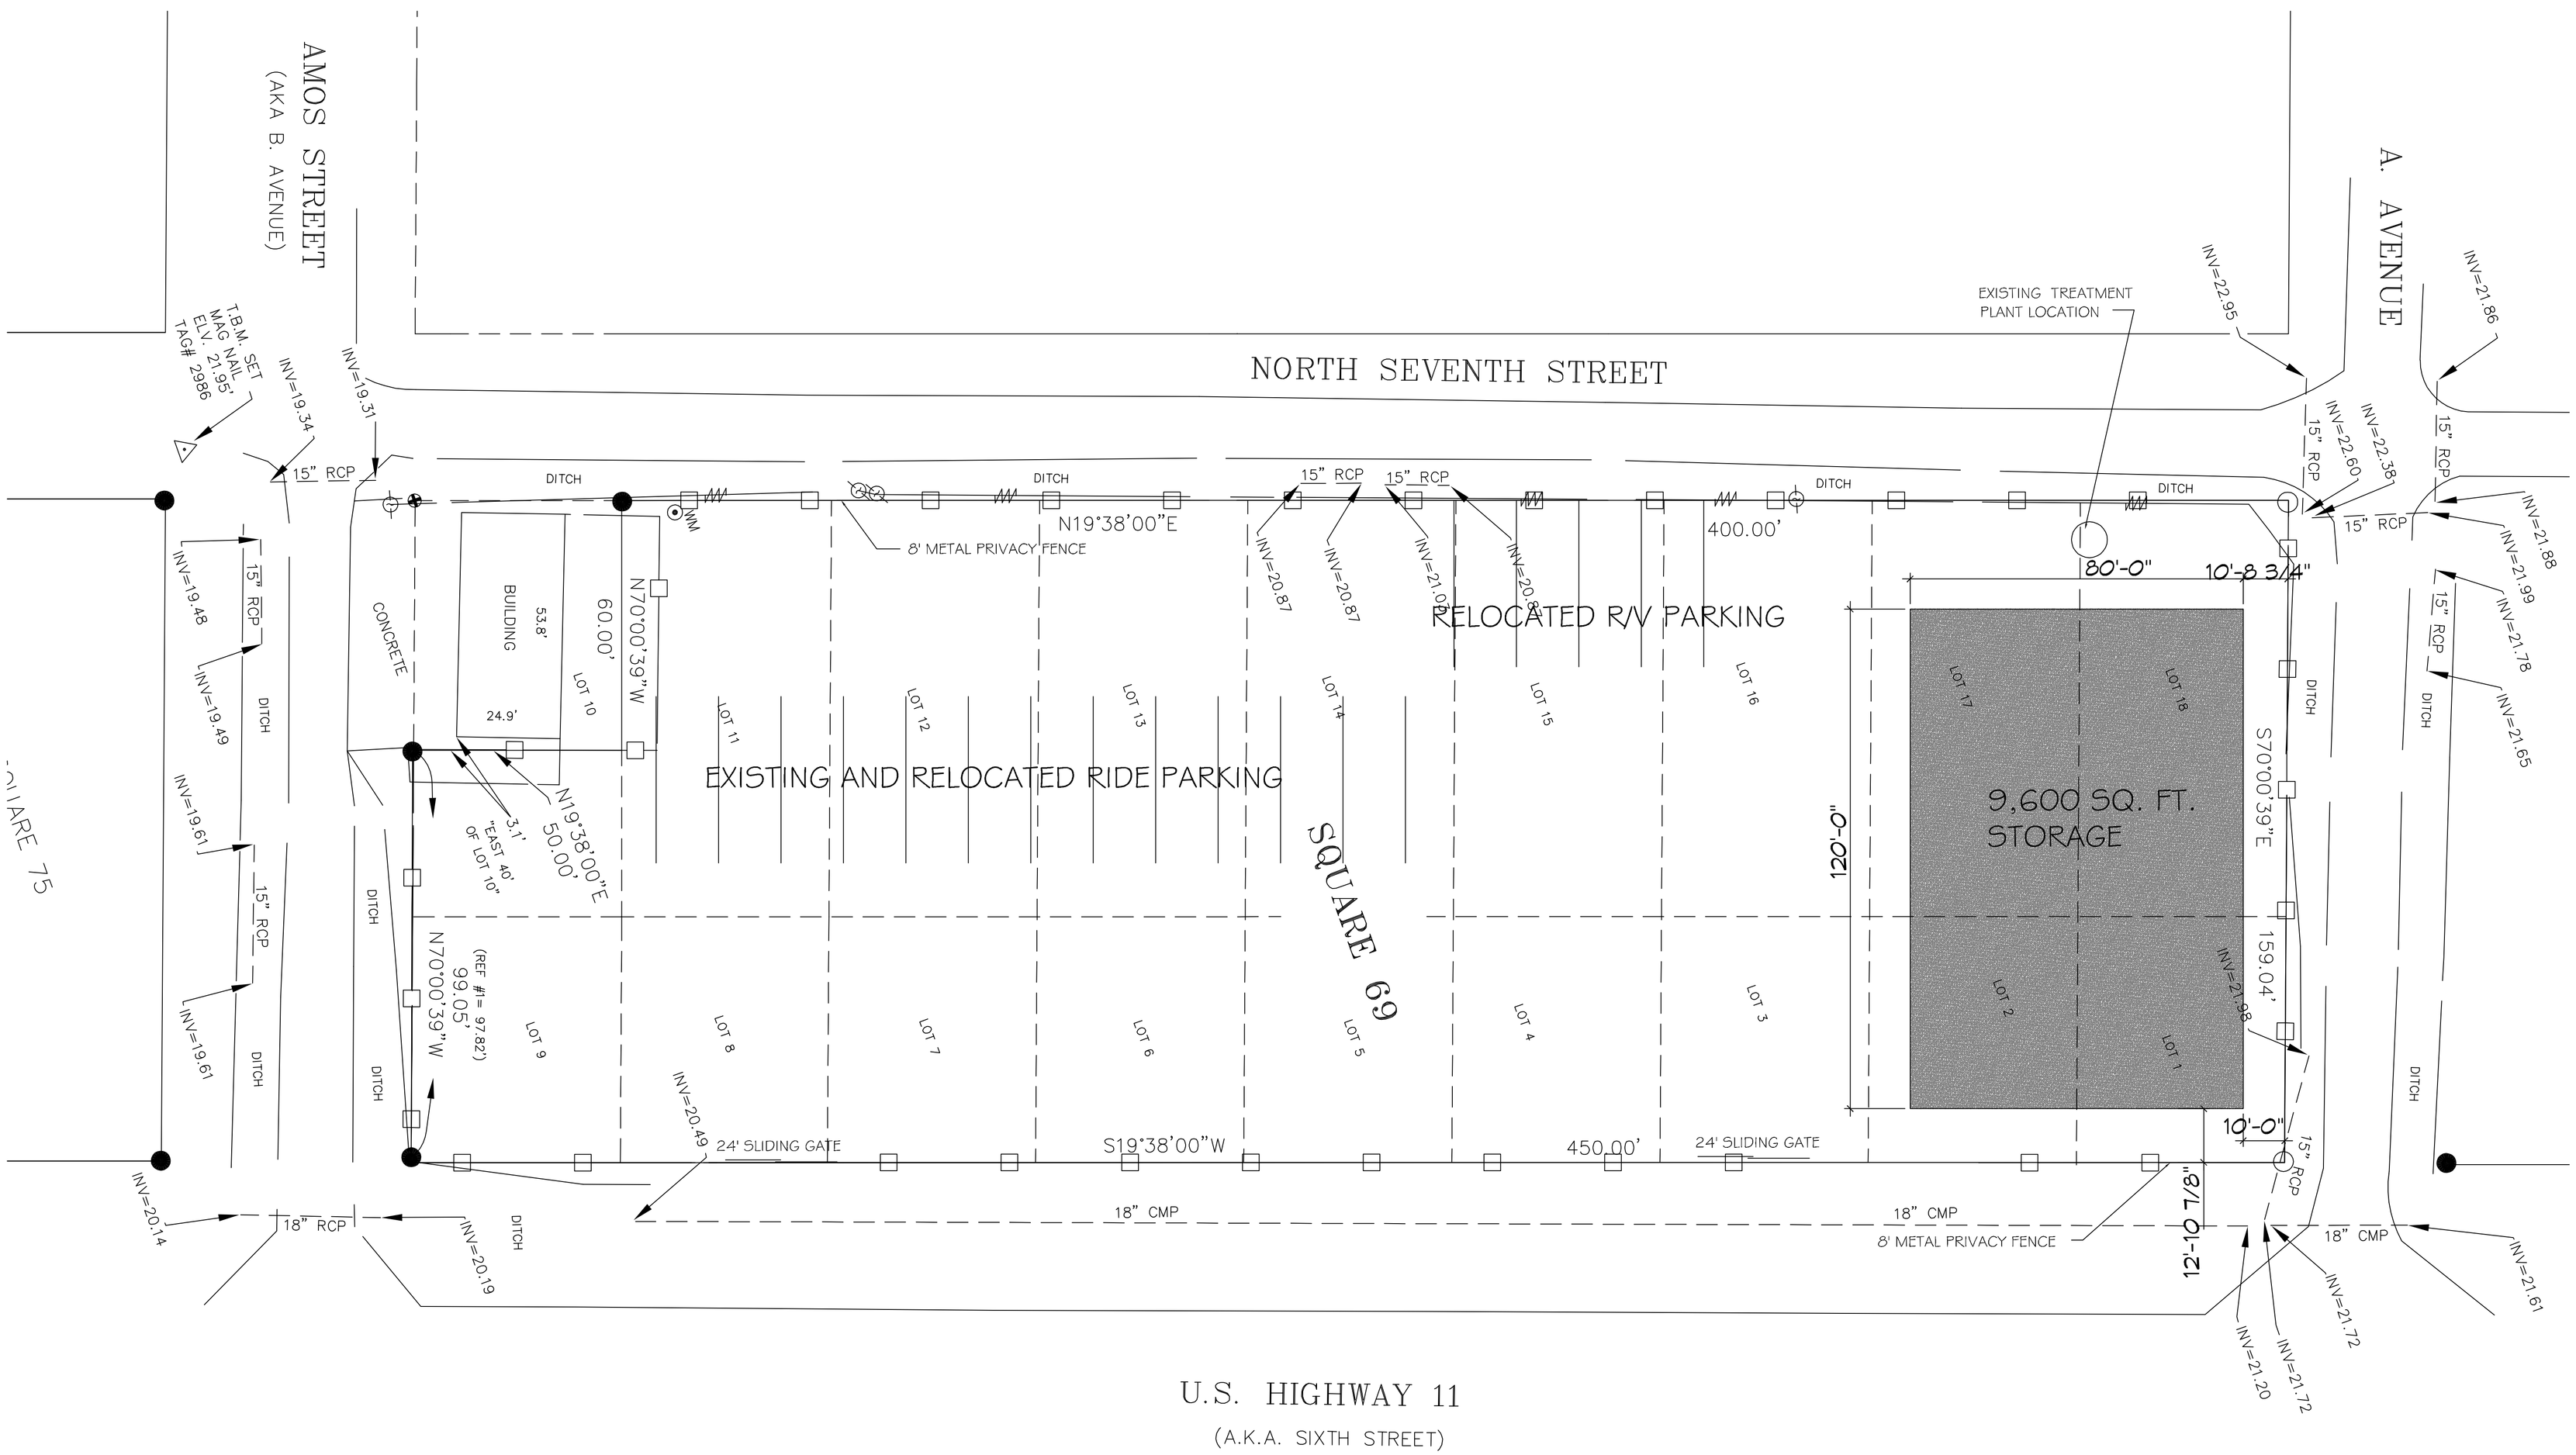

1 NEW SITE PLAN
SCALE: 1"=20'-0"

DAMMON ENGINEERING, INC.
LOUISIANA & MISSISSIPPI

www.dammonengineering.com
info@dammonengineering.com
PH: 985.649.5832

Chief Engineer: Brian Mistich, PE
554 Old Spanish Trail
Slidell, LA 70458

#	DESCRIPTION	DATE

REVISIONS

SEAL:

SITE LAYOUT
GUS MITCHELL AMUSEMENTS
ALTON LA.

JOB No:	2341	DATE:	03-21-2018
DRAWN BY:	CKD	CHECKED BY:	BAM

The data including all specifications, images and drawings represented herein are the sole property of Dammon Engineering, and must not be used for any purpose other than that for which they are specifically furnished by Dammon Engineering. Any reproduction, in whole or in part, without the written permission of Dammon Engineering, is prohibited. All ideas, designs, arrangements and plans indicated or represented by this document are property of Dammon Engineering.

SHEET TITLE:
NEW SITE PLAN

DRAWING NUMBER:
C102

SHEET No: 2 of # 2

FILE NAME: J:_Commercial\2018 MITCHELL BROWDER MAUSOLEUM\2018 MITCHELL SITE NORTH\NEW METAL BLDG\C102 - Site Plan New.dwg PLOT DATE & TIME: Wednesday, March 21, 2018 8:57:01 AM