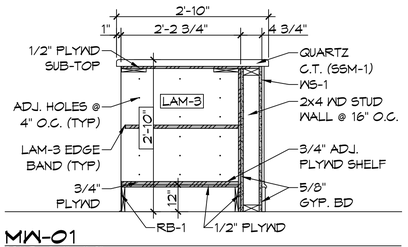

1 MW-01
SCALE: 3/4" = 1'-0"

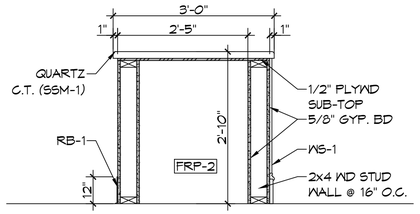

2 MW-01
SCALE: 3/4" = 1'-0"

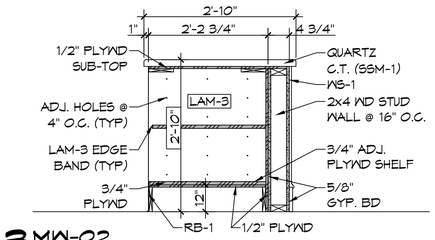

3 MW-02
SCALE: 3/4" = 1'-0"

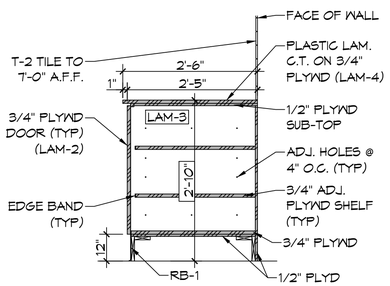

4 MW-03/04
SCALE: 3/4" = 1'-0"

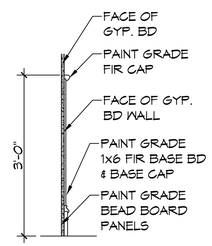

5 WS-1
SCALE: 3/4" = 1'-0"

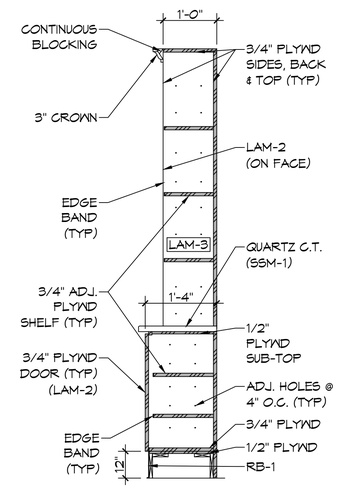

M A108 A108 RETAIL CABINET
SCALE: 3/4" = 1'-0"

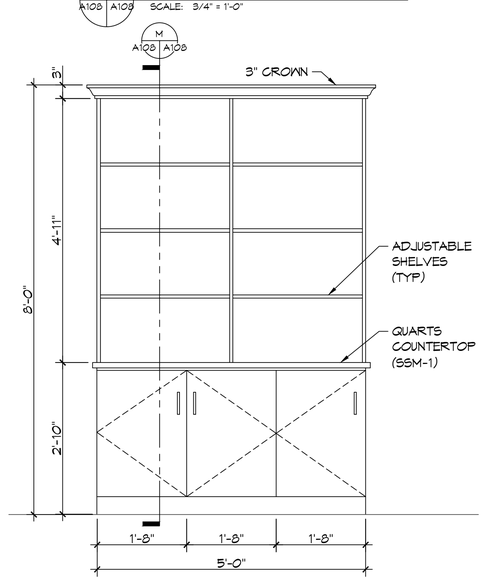

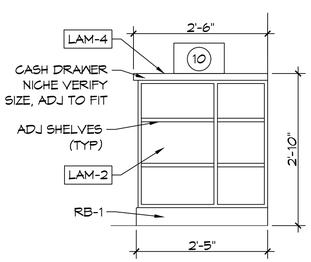

6 REGISTER ELEVATION
SCALE: 3/4" = 1'-0"

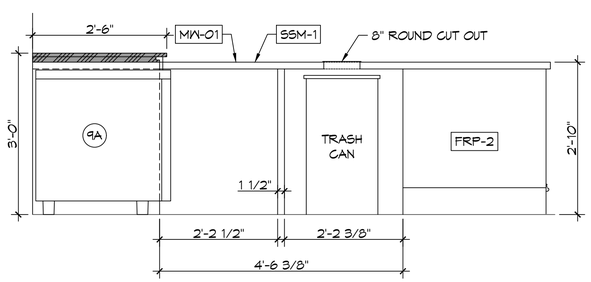

7 COUNTER ELEVATION
SCALE: 3/4" = 1'-0"

8 CABINETE ELEVATION
SCALE: 3/4" = 1'-0"

EQUIPMENT LIST

ITEM No.	QTY.	ITEM DESCRIPTION	NOTES
1	1	TWIN COFFEE BREWER	
2	2	SATELLITE WARMER STAND	
3	1	MERRY CHEF MICROWAVE OVEN	
4	2	ESPRESSO/CAPPUCCINO MACHINE	
5	2	COFFEE GRINDER	
6	1	GRANITA FROZEN DRINK MACHINE	
7	1	REACH-IN REFRIGERATOR	
8	1	REACH-IN FREEZER	
9	1	UNDERCOUNTER REFRIGERATOR	
9A	2	UNDERCOUNTER REACH-IN REFRIGERATOR	
10	2	P.O.S. SYSTEM	BY OWNER
11	1	VENTLESS FRYER (BEIGNET MACHINE)	
12	1	ICE MACHINE W/ BIN & FILTER	
13	1	THREE COMPARTMENT SINK 93" L.	
14	2	HAND SINK W/ FAUCET	
14A	1	DROP-IN SINK	
15	2	SELF-SERVE MERCHANDISER 48"L.	
16	1	SINGLE ROW SYRUP RACK	
17	1	SYRUP RACK-LARGE	BY OWNER
18	2	BLENDER	
19	1	ICE BIN	
20	1	RETAIL MERCHANDISE CASE 60"L. x 8'H.	
21	1	CONVECTION OVEN – HALF SIZE	
22	1	WIRE SHELVING	
23	1	BLENDER CONTAINER RINSER	
24	2	ROW OF CUPS	
25	–	UNDERCOUNTER FREEZER	
26	1	HUB DRAIN	SEE P101
27	1	FLOOR DRAIN	SEE P101
28	3	MOBILE WORKTABLE, 36"	
29	1	MOBILE WORK TABLE, 24"	
30	3	WALL SHELF, 36"	
31		MANAGERS COMPUTER	
32	1	WATER FILTRATION SYSTEM	
33	3	ENCLOSED TRASPORT CABINET	
34	1	35GAL WATER HEATER ABOVE MOP SINK	SEE P101
35	1	MOP SINK W/ FAUCET	SEE P101
36	2	DIPPER WELL W/ FAUCET	

FINISH MATERIAL DESCRIPTION

WALLS:		
P-1	PAINT	BENJAMIN MOORE, #OC-96, COLOR: GENTLE CREAM FINISH: EGGSHELL
FRP-1	WHITE	MARLITE STANDARD FRP, PEBBLED SURFACE: COLOR P-100 WHITE, FULL WALL HEIGHT, (U.N.O.) PROVIDE ALL NECESSARY TRIMS AND ACCESSORIES TO FINISH EXPOSED EDGES AND SEAMS. COMPLY WITH LOCAL CODES.
FRP-2	BLACK	MARLITE STANDARD FRP, PEBBLED SURFACE: COLOR P-807 BLACK, (WHERE INDICATED ON DRAWINGS) PROVIDE ALL NECESSAY TRIMS AND ACCESSORIES TO FINISH EXPOSED EDGES AND SEAMS. COMPLY WITH LOCAL CODES.
W-1	WOOD	FIR TRIM, FINISH: MEDIUM DARK WALNUT STAIN TO MATCH TABLE TOPS
TILE:		
T-1	FLOOR TILE	DAL TILE, KEYSTONES MOSAIC TILES, ITEM: DK16, COLOR: WHITE/BLACK, SIZE 1"x1", GROUT: MEDIUM/DARK GRAY
T-2	WALL TILE	PRO SPEC TILE, USCT #U072, FLAT SUBWAY TILE, COLOR: SNOW WHITE BRIGHT, SIZE 3"x6", GROUT MEDIUM GRAY W/ 4" FIR CAP, FINISH: MEDIUM DARK WALNUT STAIN TO MATCH TABLE TOPS.
T-3	TILE BASE	DAL TILE, VOLUME 1.0, V70 AMPLIFY BLACK, SIZE 12"x12" (CUT TO 6" HIGH) W/ SCHLUTER SYSYTEMS DESIGNLINE 1" HIGH METAL TRIM, BRUSHED BRASS – ANODIZED GROUT: MEDIUM/DARK GRAY, USE W/ SCHULTER COVE BASE
FLOORS:		
SC-1	CONCRETE	SEALED WITH SHERWIN WILLIAMS H&C CONCRETE SEALER. COLOR: CLEAR, COLOR TINT CAN BE ADDED TO ACHIEVE DESIRED FINISH COAT COLOR. VERIFY WITH OWNER.
LAMINATES:		
LAM-1	NOT USED	
LAM-2	CABINET EXTERIOR	LAMIN-ART #7973K-12, COLOR: OLD MILL OAK FINISH: SOFT GRAIN WITH AEON
LAM-3	CABINET INTERIOR	TO BE SPECIFIED BY OWNER: COLOR BLACK FINISH: MATTE FINISH
LAM-4	BACK COUNTERTOP	WILSONART #090-06, COLOR NORTH SEA FINISH: MATTE FINISH
CEILING:		
ACT-1	ACOUSTIC CEILING TILE	CEILUME, SERENITY, PART NO: V3-SEREN-22WTO, COLLECTION: SIGNATURE, WASHABLE
ACT-2	ACOUSTIC CEILING TILE	CEILUME, MADISON, PART NO. V3-MAD-22SAO COLLECTION: SIGNATURE, WASHABLE (COFFERED)
ACT-3	ACOUSTIC CEILING TILE	CEILUME, SERENITY, PART NO: V3-SEREN-22BKO COLLECTION: SIGNATURE, WASHABLE
GB-1	GYPSUM WALLBOARD	5/8" GYPSUM WALLBOARD, FINISH: P-1
RUBBER BASE:		
RB-1	RUBBER BASE	JOHNSONITE: HEIGHT – 6", COLOR 63 BURNT UMBER
WOOD BASE:		
WB-1	WOOD BASE	1x6 FIR W/ BASE CAP, FINISH: PAINT P-1
WAINSCOT:		
WS-1	WALL PANEL	TO BE SELECTED BY OWNER: WOOD BEAD BOARD PANELS, LOW GRAIN FINISH, PAINT W/ P-1 (DISTRESSED) W/ BASE WB-1 AND CAP. SEE DETAIL 6, SHT A502. MOCK UP FOR OWNER APPROVAL
SOLID SURFACE:		
SSM-1	COUNTERS & 15"h. DIVIDER @ ESPRESSO	VIATERA QUARTZ, COLOR: MUSE WITH EASED EDGE PROFILE ESSPRESSO DIVIDER TO BE POLISHED ON INTERIOR AND EXTERIOR SIDES. SEE SHT A102 FOR DIMENSIONS AND SHT A501 FOR ELEVATIONS.

DAMMON ENGINEERING, INC.
LOUISIANA & MISSISSIPPI
www.dammonengineering.com
info@dammonengineering.com
PH: 985.649.5832
Chief Engineer: Brian Mistich, PE
554 Old Spanish Trail
Slidell, LA 70458

#	DESCRIPTION	DATE

REVISIONS

SEAL:

NEW ATHLETIC CLUB
PRESTIGE FITNESS CLUB AND SPA
4422 KALANI DRIVE
HANCOCK COUNTY, MISSISSIPPI

DATE:	01-10-2022
CHECKED BY:	CKD
DRAWN BY:	TNT
JOB No:	

THIS DRAWING AND SPECIFICATIONS, DESIGN AND INFORMATION CONTAINED THEREIN IS THE PROPERTY OF DAMMON ENGINEERING, INC. AND MUST NOT BE USED, REPRODUCED OR TRANSMITTED IN WHOLE OR IN PART WITHOUT THE PERMISSION OF DAMMON ENGINEERING. THE REPRODUCTION OF THIS DOCUMENT BY ANY RASTER ELECTRONIC OR MECHANICAL METHOD IS PROHIBITED. THE PURCHASER OF THIS DOCUMENT MAY MAKE ONE COPY FOR HIS OR HER OWN USE. ANY OTHER REPRODUCTION, IN WHOLE OR IN PART, IS PROHIBITED WITHOUT THE WRITTEN PERMISSION OF DAMMON ENGINEERING. PLEASE CONTACT THE ENGINEERING OF SPECIFICATIONS FOR CLARIFICATION.

SHEET TITLE:
PJS INTERIOR ELEVATION DETAILS

DRAWING NUMBER:
A108

SHEET No: 17 of