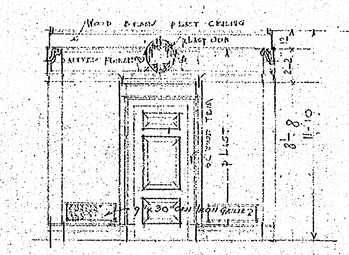

End Elevation

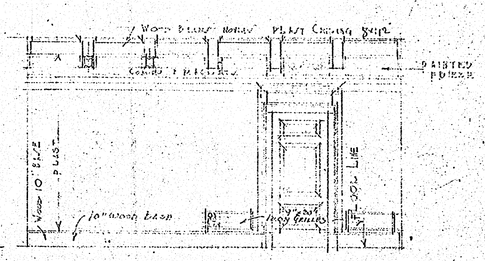

Side Elevation
Scale ½" = 1'0"

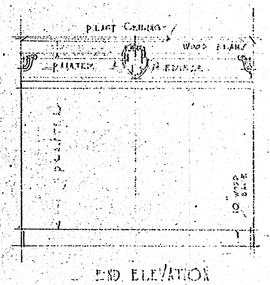

End Elevation

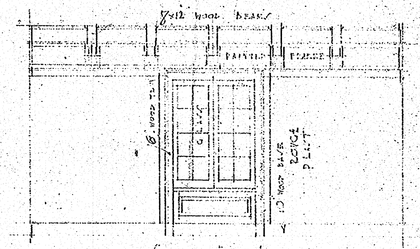

Side Elevation

Mens Smoking Room
or Mezzanine

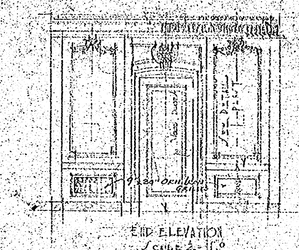

End Elevation
Scale ½" = 1'0"

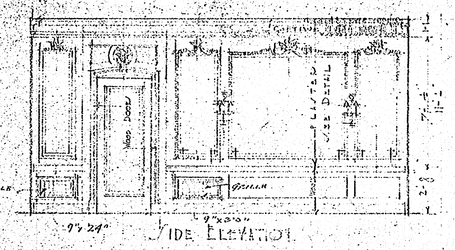

Side Elevation

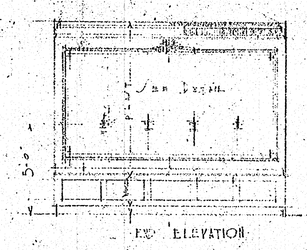

End Elevation

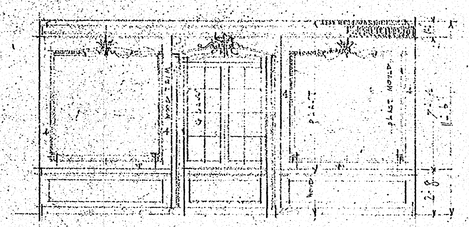

Side Elevation

Mezzanine Floor
Details of Ladies Room
Scale ½" = 1'0"

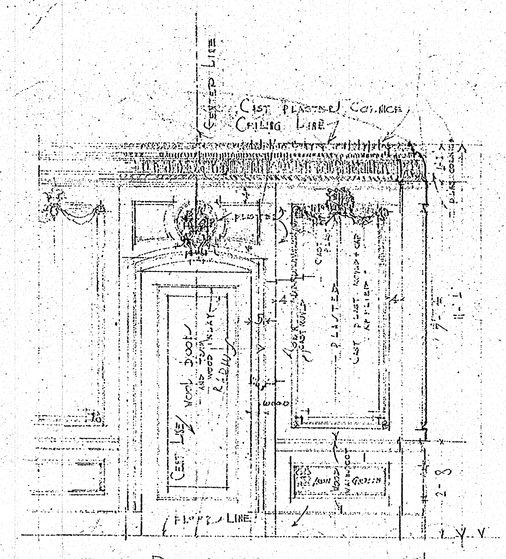

Detail
Scale ½" = 1'0"
Ladies Room

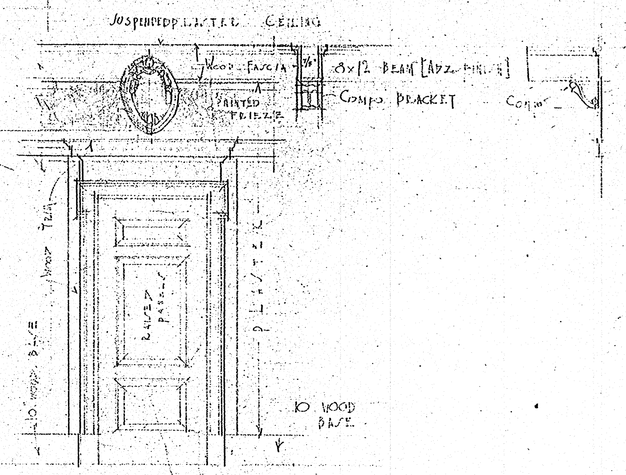

Detail Smoking Room
Scale ½" = 1'0"

INTERIOR

CANAL STREET THEATRE
FOR
SAENGER THEATRES INC.
CANAL, N. RAMPART, N. SARATOGA, OR BROWN STS.
NEW ORLEANS, LA.

REVISED	EMILE WEIL INC. ARCHITECTS WHITNEY CENTRAL BUILDING NEW ORLEANS, LA.	PLAN 874	SHEET D-57
		DATE Apr. 3/28	