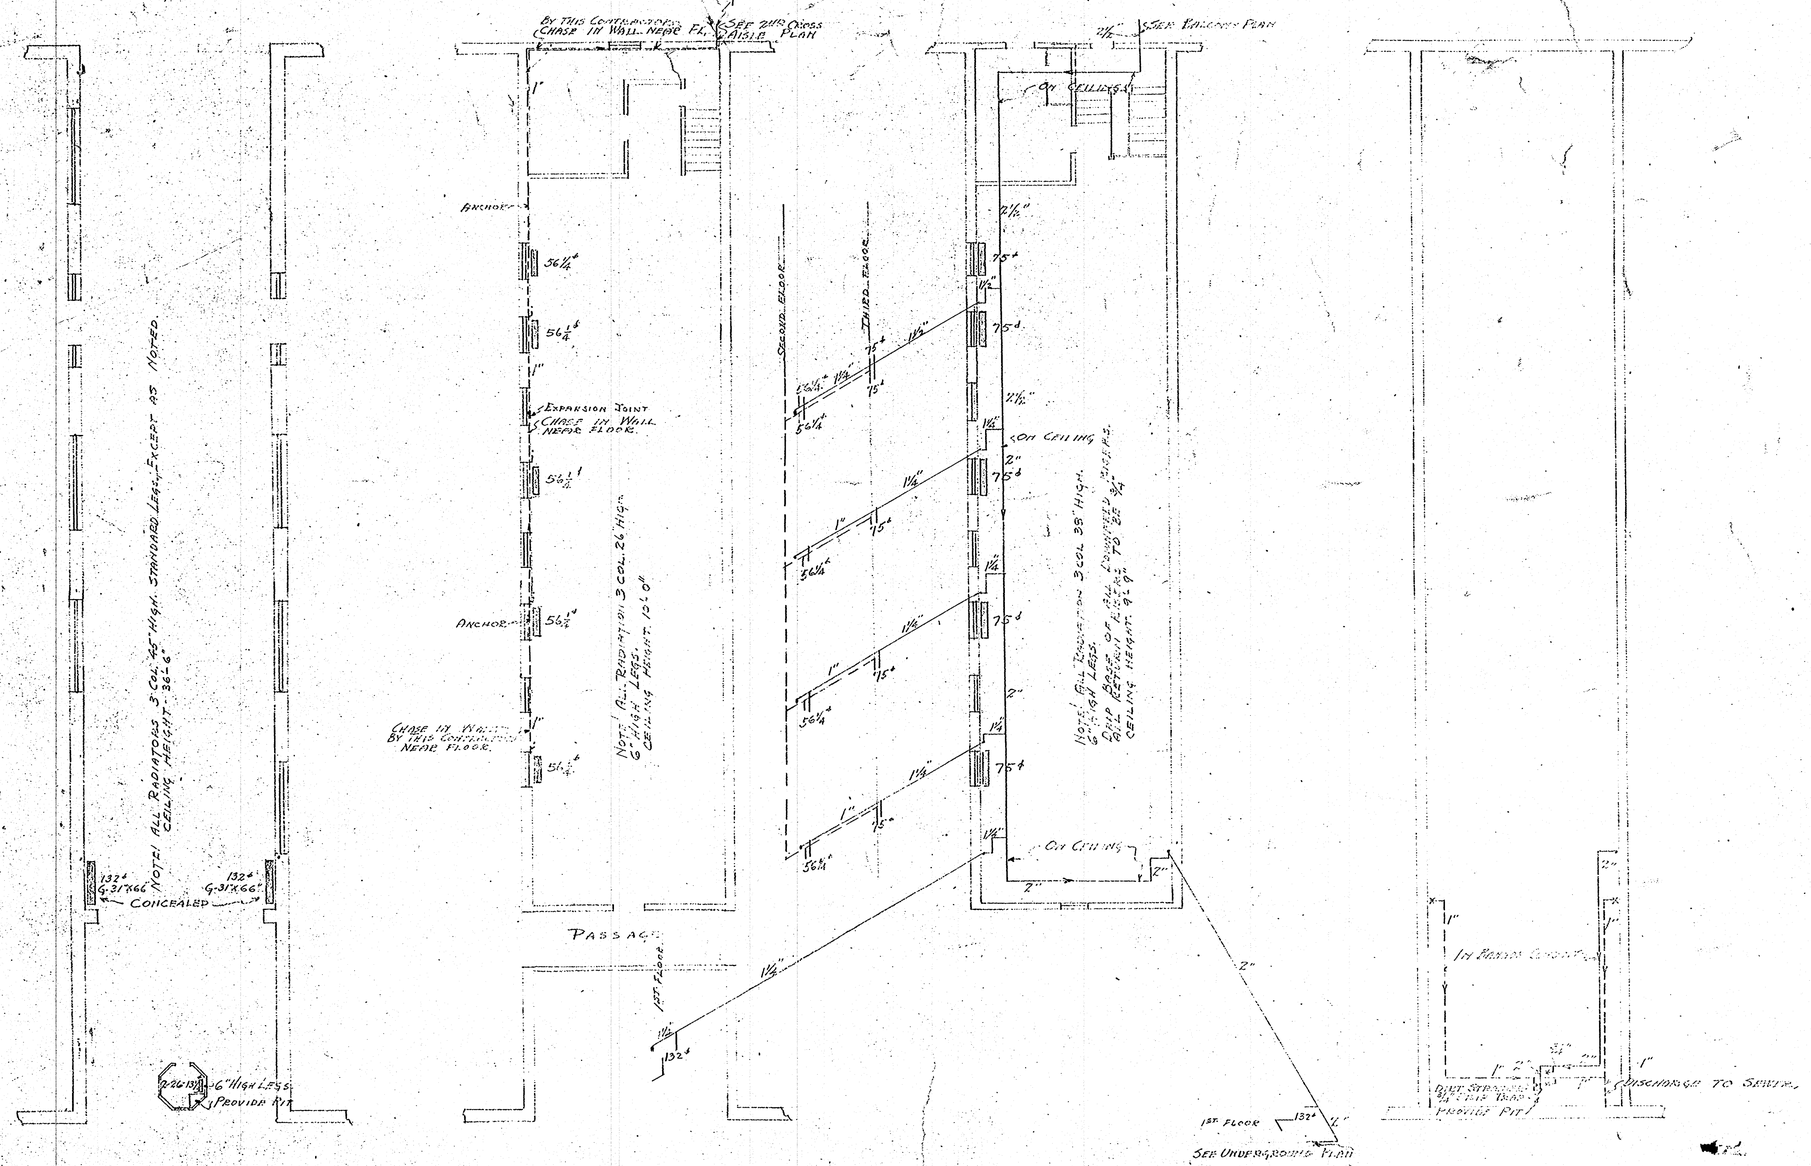
By this Contractor
Chase in Wall near Fl.
Anchor
Expansion Joint
Chase in Wall near Floor.
Note: All Radiators 3 Col. 45" High. Standard Legs, Except as Noted.
Note: All Radiators 3 Col. 26" High. 6" High Legs. Ceiling Height 10'-0"
Note: All Radiators 3 Col. 38" High. 6" High Legs. Drop Boiler of Flue Pipe Ceiling Height 9'-9"
Chase in Wall by this Contractor near Floor.
Concealed
6" High Legs
Provide Fl.
Passage
1st Floor
Second Floor
Third Floor
On Ceiling
See Balcony Plan
See Underground Plan
Discharge to Sewer
Provide Pit
First Floor.
Scale 1/8" = 1'-0"
Second Floor.
Scale 1/8" = 1'-0"
Third Floor.
Scale 1/8" = 1'-0"
Canal St. Arcade Heating Plan.
Scale 1/8" = 1'-0"
4-16-26
Heating Plan
Canal Street Theatre