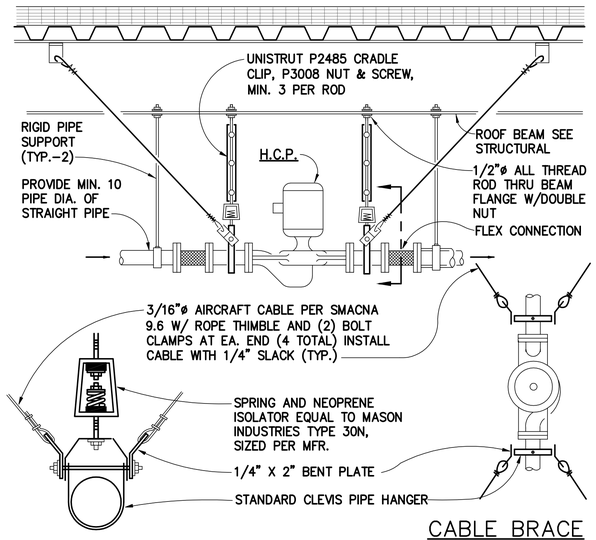


CABLE BRACE PLAN

NOTE: HANGER RODS MAY REQUIRE SPANNING OF ROOF BEAMS.

## PUMP MOUNTING DETAIL

NO SCALE

1 / P–6.01




T.W. & C.W. SERVING LAV/SINK




T.W. ONLY SERVING LAV.

## PIPING DETAIL

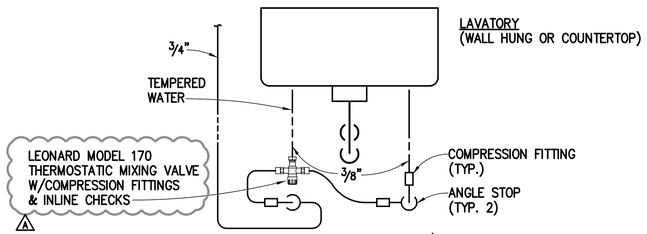NO SCALE

2 / P–6.01

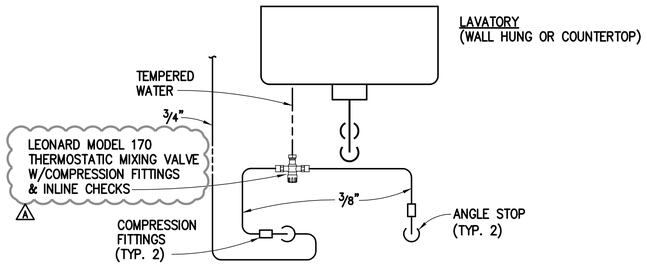


## DETAIL

NO SCALE

3 / P–6.01

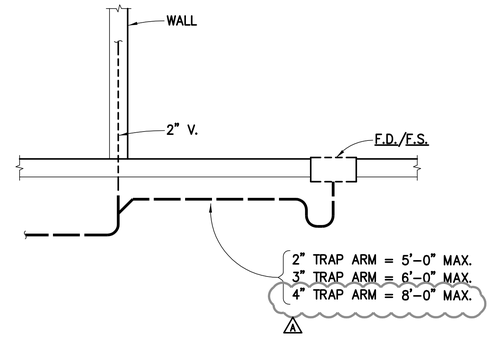


B.P.–1

## BOOSTER PUMP DETAIL

NO SCALE

4 / P–6.01

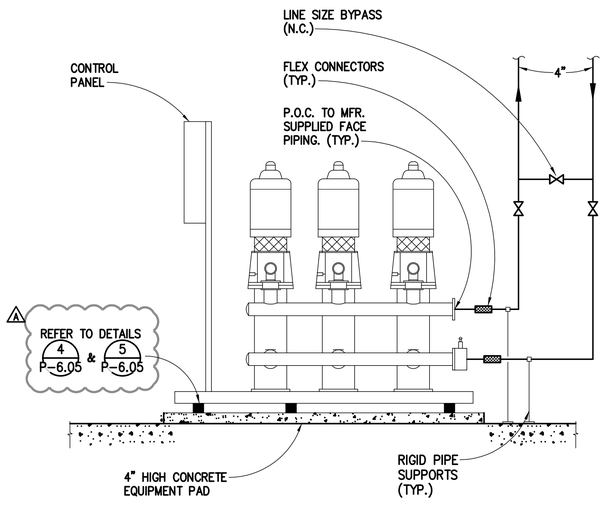


## GAS FIRED WATER HEATER DETAIL

NO SCALE

5 / P–6.01

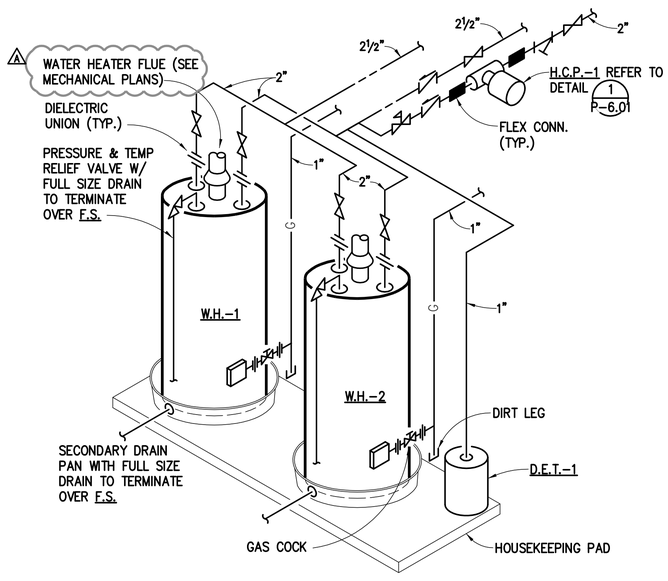


## BAR DIE WALL DETAIL

NO SCALE

6 / P–6.01

# THE SAENGER THEATRE RENEWAL PROJECT

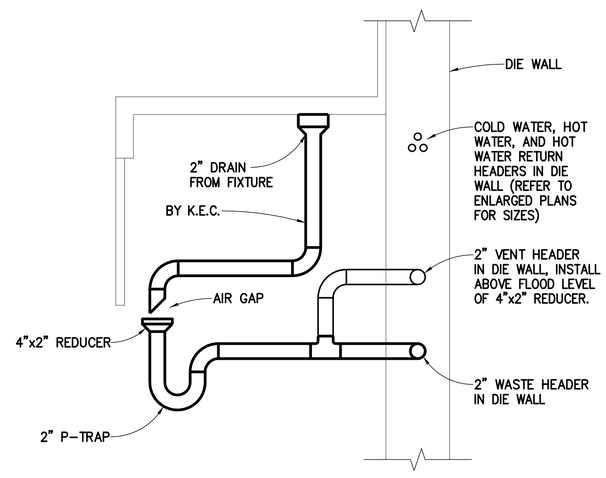142 North Rampart Street
New Orleans, LA


**Client**
Saenger Theatre Redevelopment Company
200 West Loop South, Suite 1040 Houston TX 77027

Architect
**MARTINEZ+JOHNSON** ARCHITECTURE
**1412 Eye St., NW Washington, DC 20005 202.333.4480**

Structural Engineer
Shawn J. Franke, P.E.
549 Heimer Road San Antonio TX 78232 210.979.7900

Theatre Consultant
Schuler Shook
123 Third Street North #210 Minneapolis, MN 55401 612.339.5958

Acoustical Engineer
Akustiks
93 North Main Street South Norwalk, CT 06584 202.299.1904

MEP Engineer
JBA Consulting Engineers, Inc.
3525 N. Causeway BLVD. Suite 500 Metairie, LA 70002 504.830.0139

Civil Engineer
Linfield, Hunter, & Junius, Inc.
3608 18th Street Suite 200 Metairie, LA 70002 504.833.5300

Architectural Historian
EHT Traceries, Inc.
1121 Fifth Street NW Washington, DC 20001 202.393.1199



THESE DRAWINGS, SPECIFICATIONS, AND OTHER DOCUMENTS, (COLLECTIVELY, THE "DOCUMENTS") INCLUDING WITHOUT LIMITATION ELECTRONIC VERSIONS THEREOF AND THE IDEAS, DESIGNS, AND ARRANGEMENTS REPRESENTED THEREBY, ARE AND SHALL REMAIN THE PROPERTY OF MARTINEZ & JOHNSON ARCHITECTURE PC, AS DEFINED BY APPLICABLE CONTRACTUAL AGREEMENTS ("THE AGREEMENTS") AND AS PROTECTED BY THE COPYRIGHT STATUTES OF THE UNITED STATES. USE OF THE DOCUMENTS SHALL BE STRICTLY LIMITED TO THE PROJECT FOR WHICH THEY WERE PREPARED AND DEVELOPED ("THE PROJECT") PER THE TERMS OF THE AGREEMENTS. NO PART OF THE DOCUMENTS SHALL BE COPIED, DISCLOSED TO OTHERS, OR USED IN CONNECTION WITH ANY OTHER WORK OR PROJECT, OR BY ANY OTHER PERSONS FOR ANY PURPOSES, OTHER THAN THE COMPLETION OF THE PROJECT, WITHOUT THE SPECIFIC WRITTEN AUTHORIZATION OF MARTINEZ & JOHNSON ARCHITECTURE PC. THE DOWNLOADING, OPENING, OR VIEWING OF ELECTRONIC VERSIONS OF THE DOCUMENTS OR VISUAL CONTACT WITH ANY PRINTED FORM THEREOF SHALL CONSTITUTE CONCLUSIVE EVIDENCE OF ACCEPTANCE OF THESE RESTRICTIONS.


7502

| DATE: | No.: | ISSUE: |
|---|---|---|
| 02.19.10 | 1 | PERMIT SET |
| 04.02.10 | 2 | GMP CONTRACT SET |

| DATE: | No.: | REVISION: |
|---|---|---|
| 11.11.10 | | CONTRACT SET |

SHEET TITLE:
DETAILS

09.0394

**P-6.01**

ISSUED FOR PERMIT

© 2010 M+J

P:\09.0394 Saenger Theatre\DRAWING\SHPLUMBING\090394_P601.dwg, 11/19/2010 3:35:33 PM, jgimson