LOTS 15 & 14

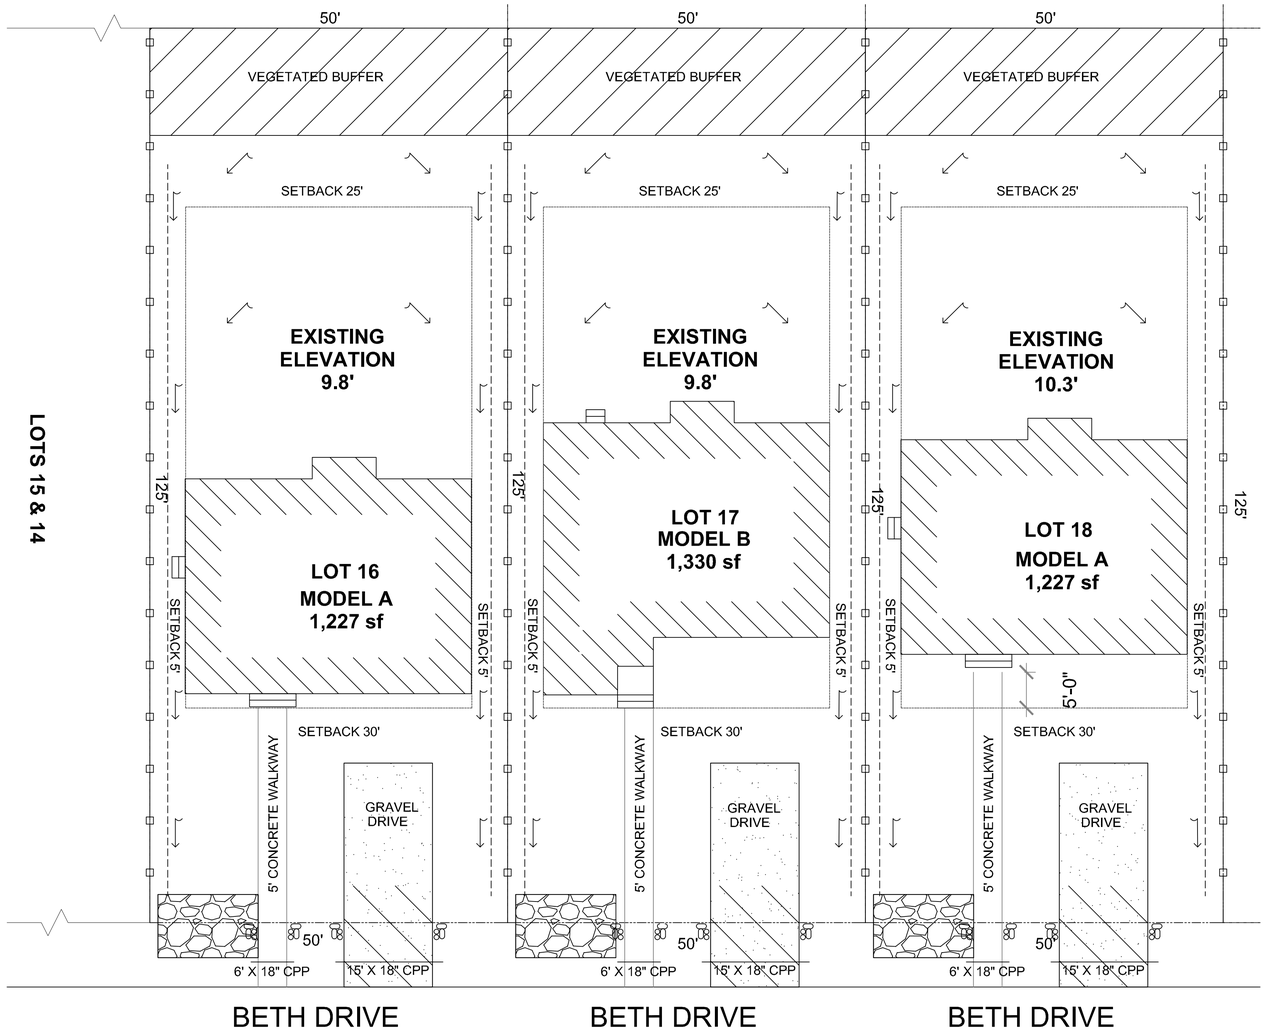

N

SITE PLAN OF LOTS 16, 17 & 18
SCALE: 1" = 10'-0"

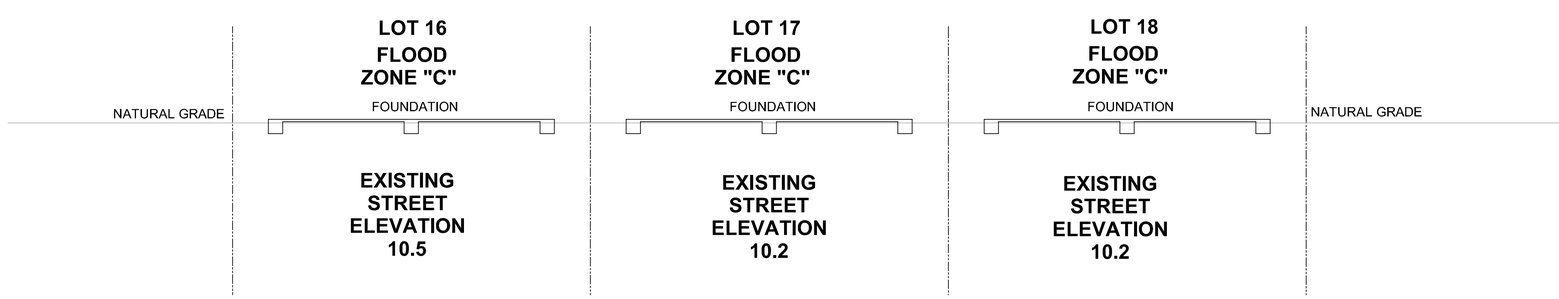

SECTION OF LOTS 16, 17 & 18
SCALE: 1" = 10'-0"

STORMWATER CONTROL LEGEND

- SILT FENCE
- VEGETATED BUFFER
- EROSION MAT
- RIP RAP
- WATER FLOW
- EXIT PAD

NOTES

1. THIS PROPERTY IS LOCATED IN FLOOD ZONE C PER F.E.M.A MAP NO. 225205 0420 E, DATED APRIL 21ST 1999.
2. THIS PROPERTY IS NOT IN A CRITICALLY FLOOD AREA.
3. THIS PROPERTY IS NOT IN A NON FILL AREA.
4. ONLY FILL WILL BE BROUGHT IN FOR THE DROP BRICK LEDGE FOUNDATION.

DAMMON ENGINEERING, INC.
LOUISIANA & MISSISSIPPI
www.dammonengineering.com
info@dammonengineering.com
PH: 985.649.3832
Chief Engineer: Brian Mistich, PE
554 Old Spanish Trail
Slidell, LA 70458

REVISIONS

#	DESCRIPTION	DATE

SEAL:

STATE OF LOUISIANA
BRIAN A. MISTICH
License No. 30187
PROFESSIONAL ENGINEER

STORMWATER DRAWING

KDM BUILDERS

LOTS 16 17 & 18
BETH DRIVE
SLIDELL, LA.

JOB No:	2373	DATE:	04-10-2014
DRAWN BY:	CAD	CHECKED BY:	JMS

THE DESIGN CONTAINED HEREIN IS THE PROPERTY OF DAMMON ENGINEERING, INC. AND MAY NOT BE REPRODUCED OR USED FOR OTHER PROJECTS OR PURPOSES WITHOUT THE WRITTEN CONSENT OF DAMMON ENGINEERING, INC. ©2014 DAMMON ENGINEERING, INC. ALL RIGHTS RESERVED.

SHEET TITLE:
SITE PLAN

DRAWING NUMBER:
C101

SHEET No: 3 of 1