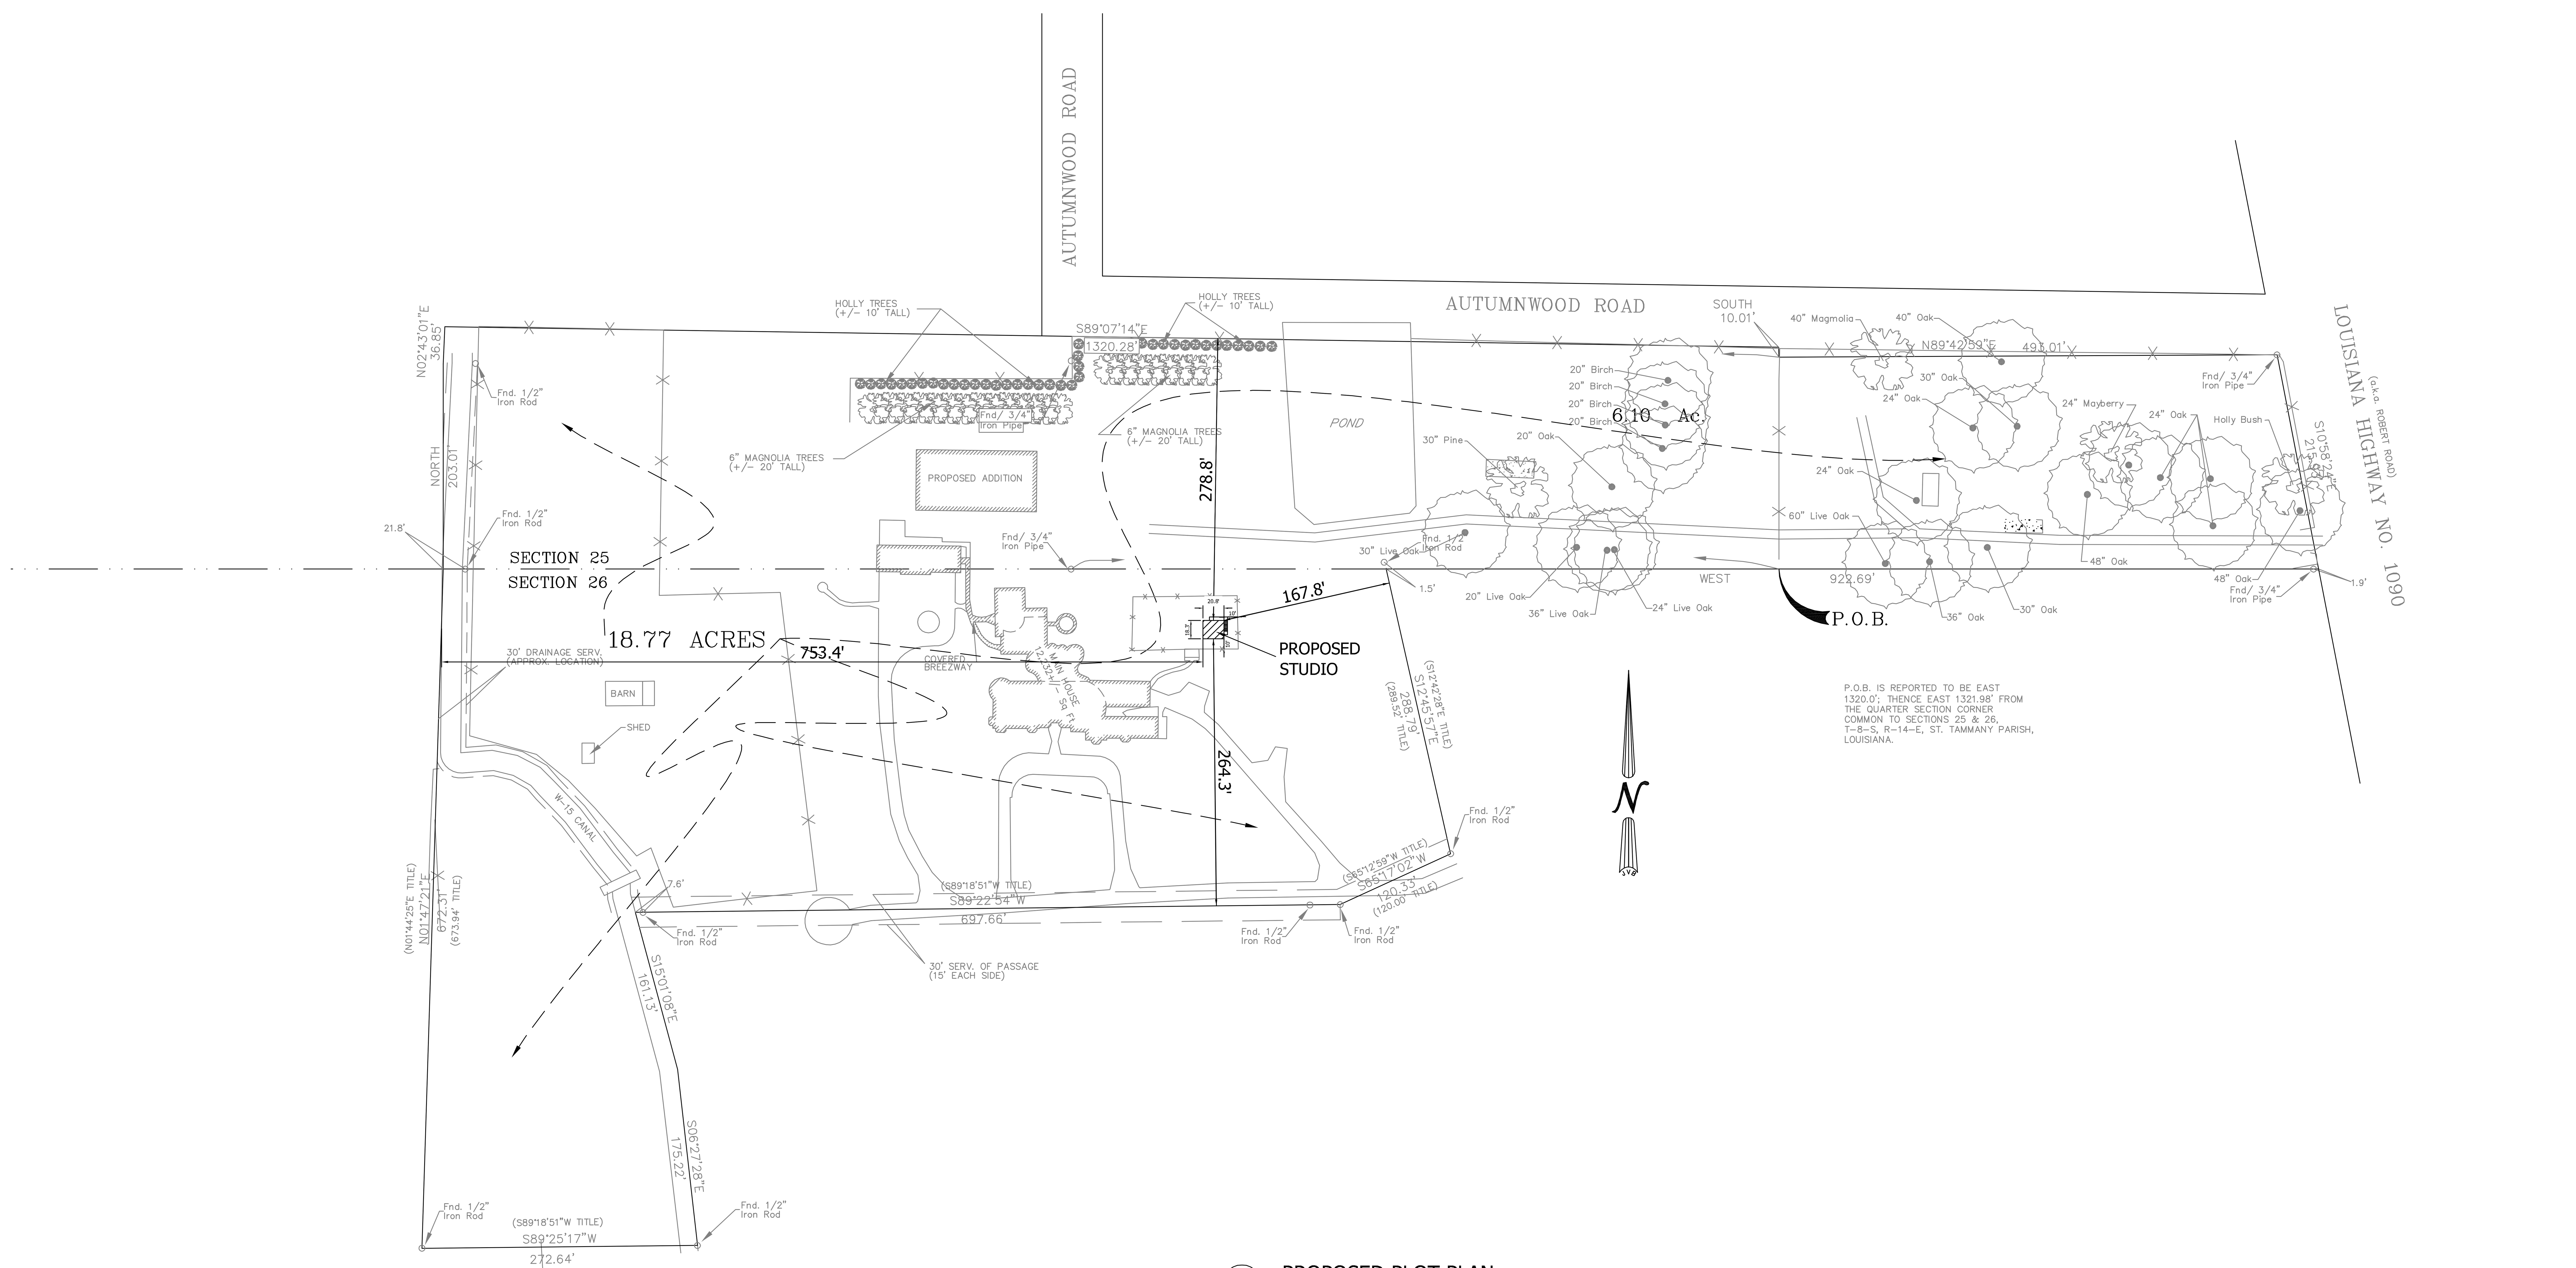

1 PROPOSED PLOT PLAN
Scale: 1" = 80'

GRAPHIC SCALE
80 0 40 80 160 320
(IN FEET)
1 inch = 80 ft.

SEAN M. BURKES
LA REG. NO. 4785

J.V. Burkes & Associates, Inc.
SURVEYING ● ENGINEERING ● ENVIRONMENTAL
1805 Shortcut Highway
Slidell, Louisiana 70458
E-mail: jvbassoc@jvburkes.com
Phone: 985-649-0075 Fax: 985-649-0154

NO.	DESCRIPTION	DATE	BY	DWG

REVISIONS

PROPOSED PLOT PLAN FOR
AN 18.77 ACRE PARCEL OF LAND SITUATED IN
SECTIONS 25 & 26, T-8-S, R-14-E
GREENSBURG LAND DISTRICT
ST. TAMMANY PARISH, LOUISIANA

BRIAN REINE

DECLARATION IS MADE TO ORIGINAL PURCHASER OF THE SURVEY. IT IS NOT TRANSFERABLE TO ADDITIONAL INSTITUTIONS OR SUBSEQUENT OWNERS. SURVEY IS VALID ONLY IF PRINT HAS ORIGINAL SEAL OF SURVEYOR.

SCALE: 1" = 80'
DATE: 07.30.2020
DRAWN BY: RMK
CHECKED BY: SMB
DWG. NO. 20200265
SHEET 1 OF 1