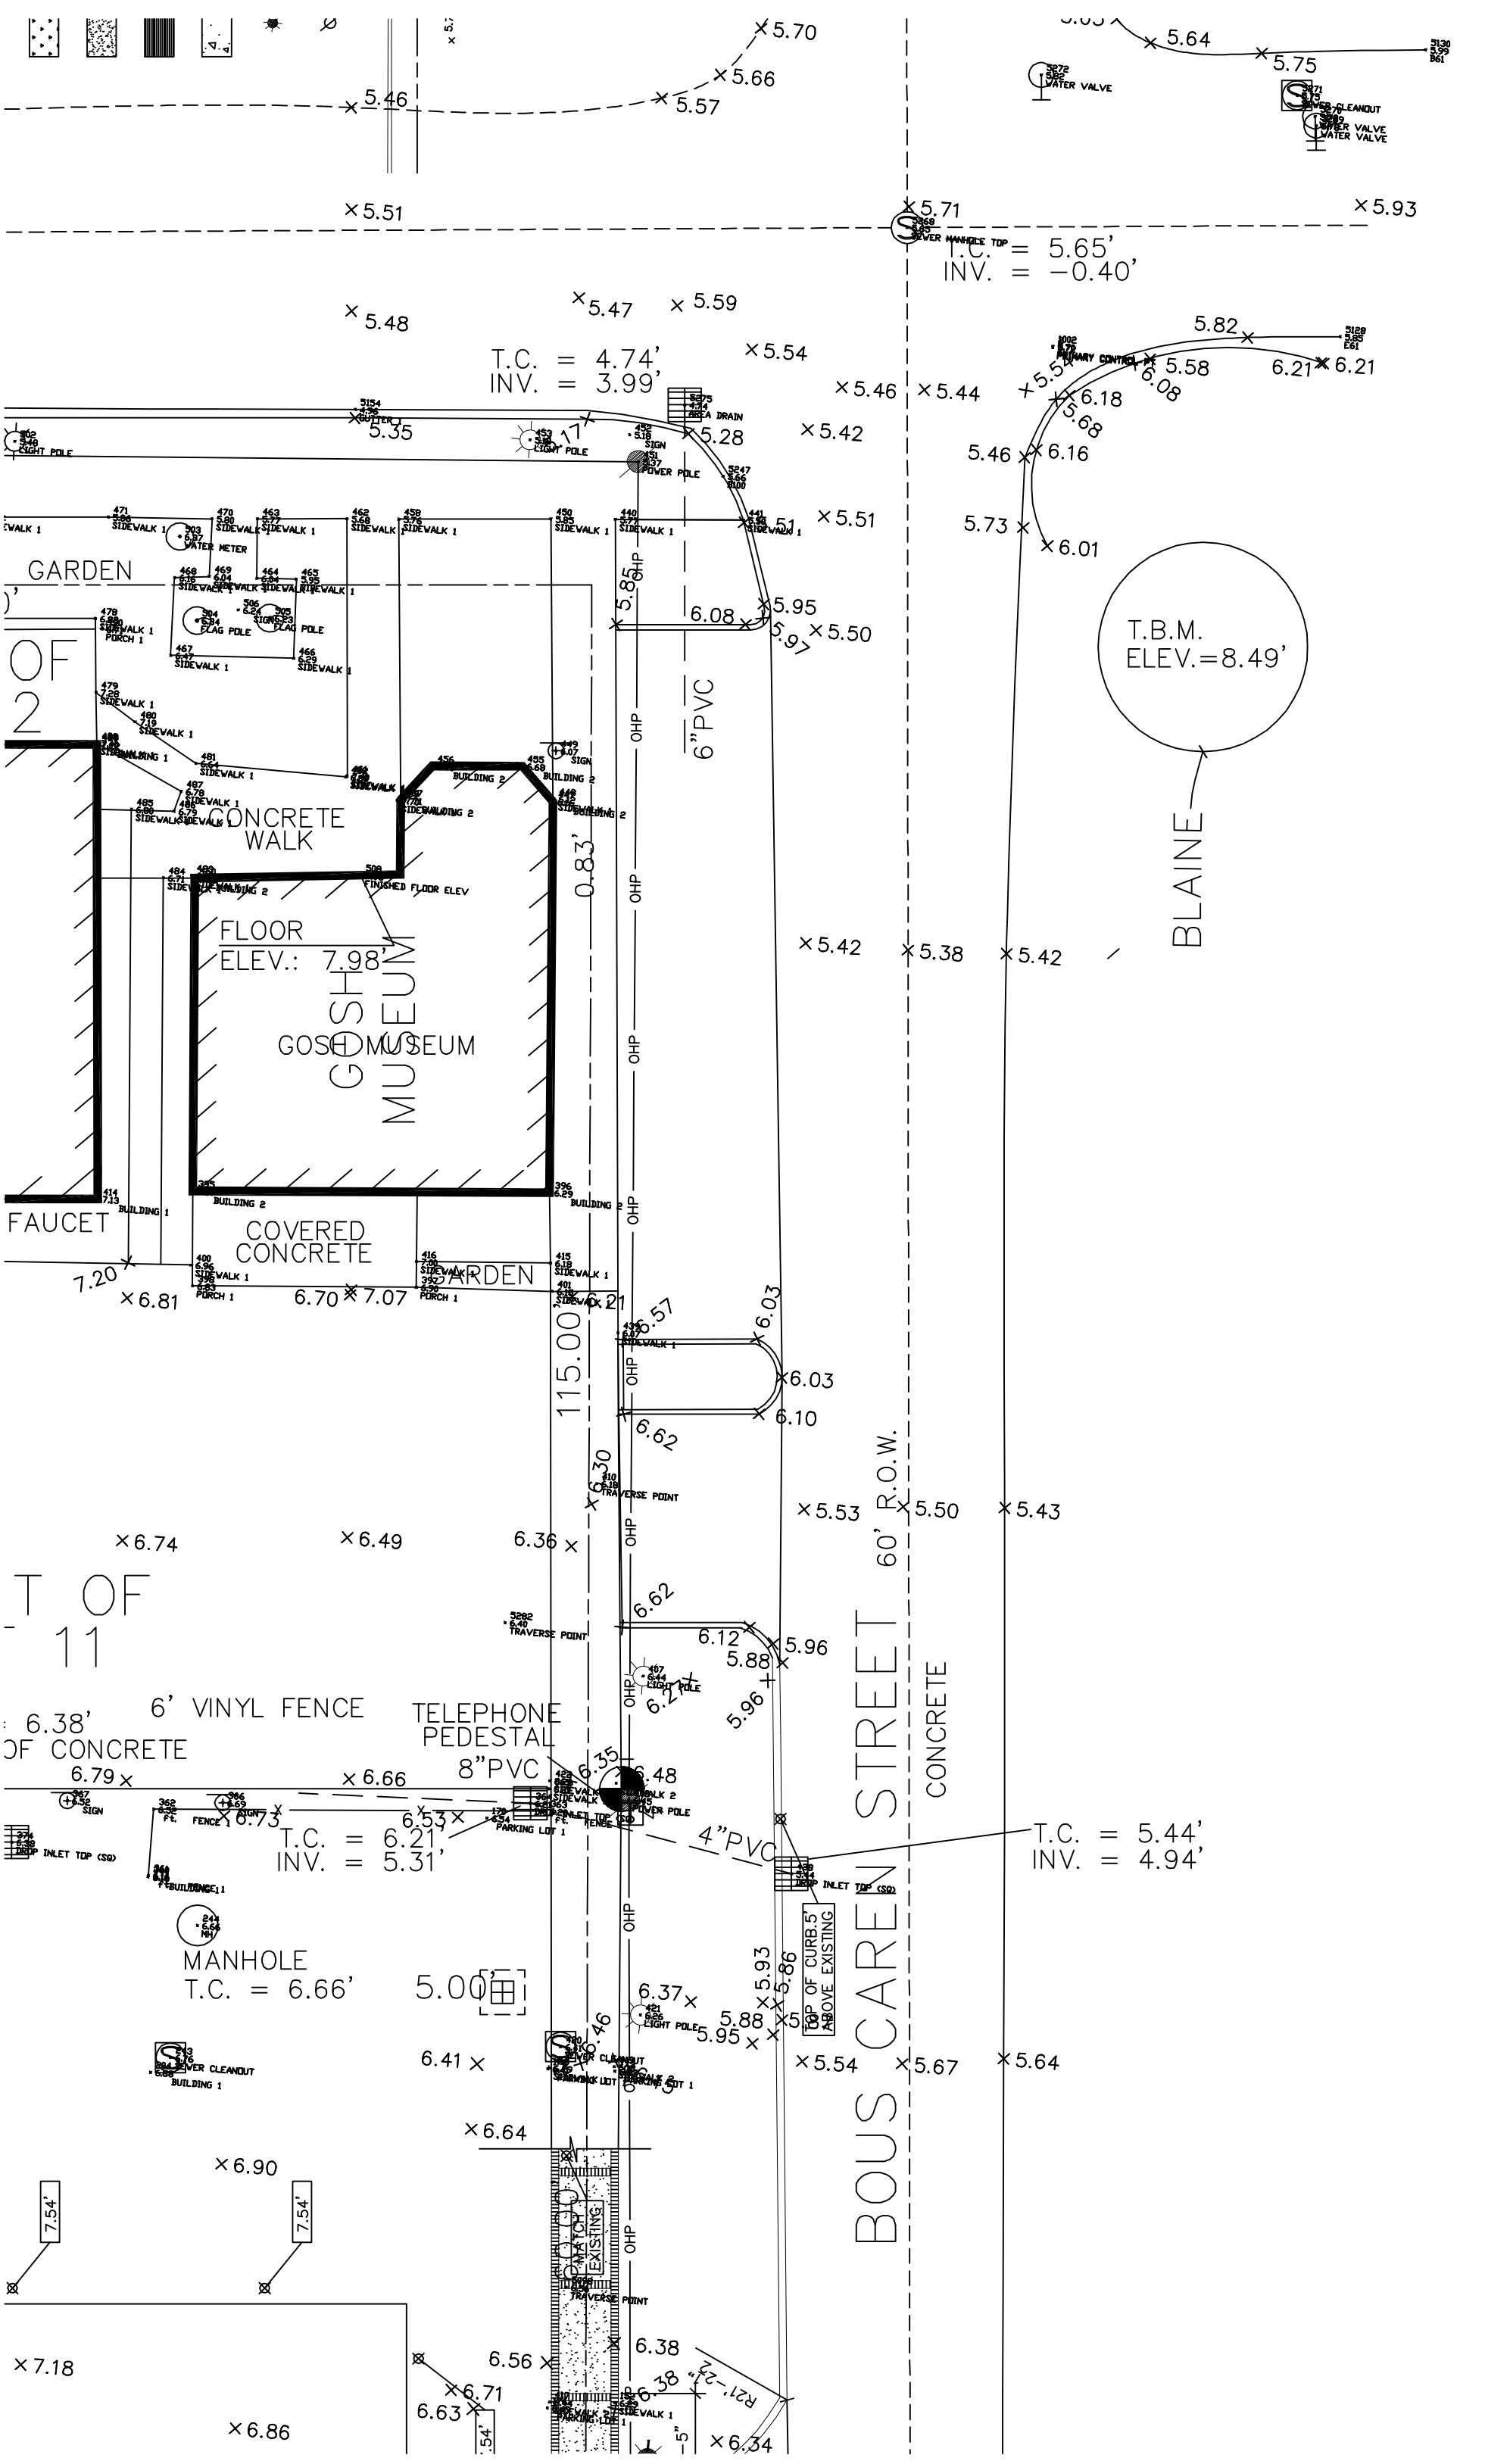
T.C. = 5.65'
INV. = -0.40'
T.C. = 4.74'
INV. = 3.99'
T.B.M.
ELEV.=8.49'
BLAINE
GARDEN
CONCRETE
WALK
FLOOR
ELEV.: 7.98'
GOSH MUSEUM
FAUCET
COVERED
CONCRETE
GARDEN
115.00'
0.83'
6" PVC
60' R.O.W.
BOUS CAREN STREET
CONCRETE
6' VINYL FENCE
TELEPHONE
PEDESTAL
8"PVC
4"PVC
T.C. = 6.21'
INV. = 5.31'
T.C. = 5.44'
INV. = 4.94'
MANHOLE
T.C. = 6.66'
5.00'
TOP OF CURB.5' ABOVE EXISTING
MATCH EXISTING
R21'-2"