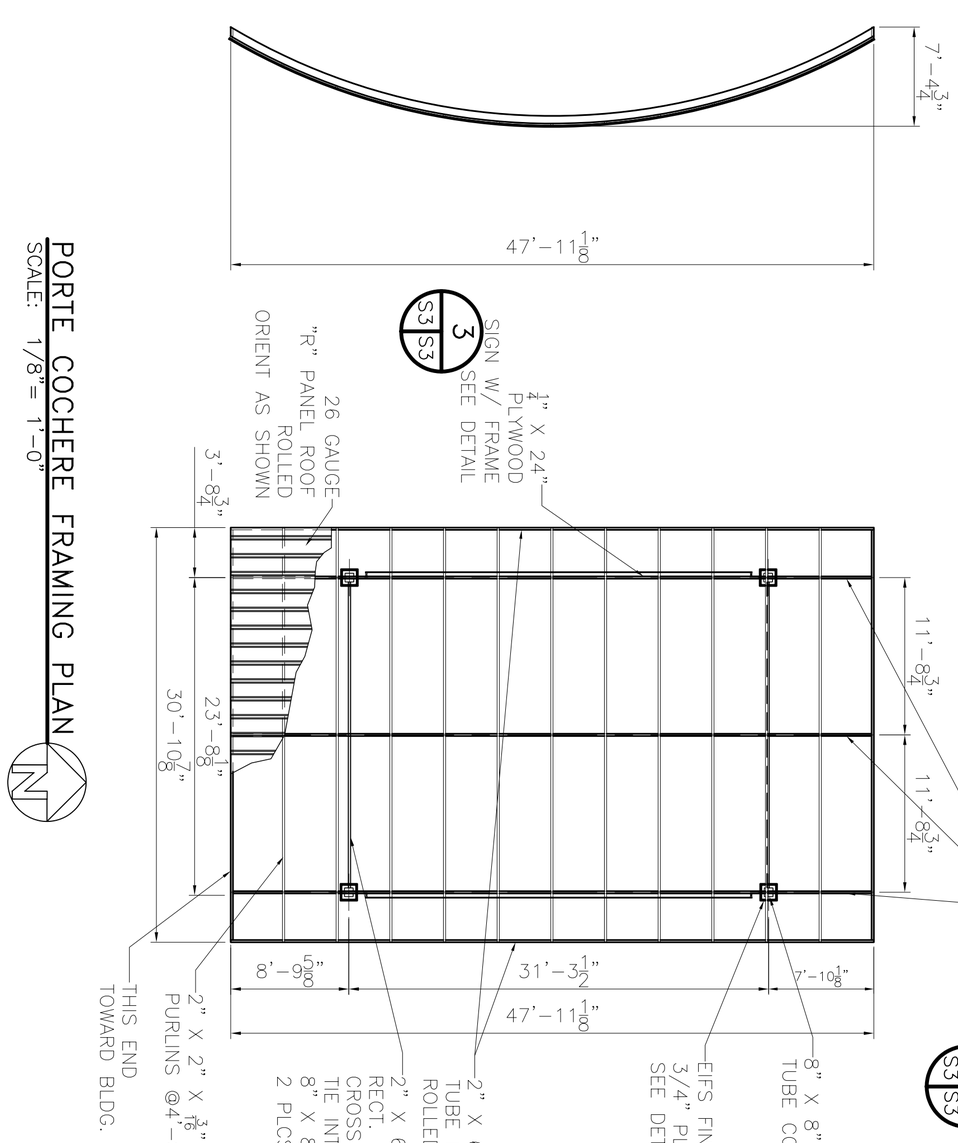

PORTE COCHERE FRAMING PLAN
SCALE: 1/8"= 1'-0"

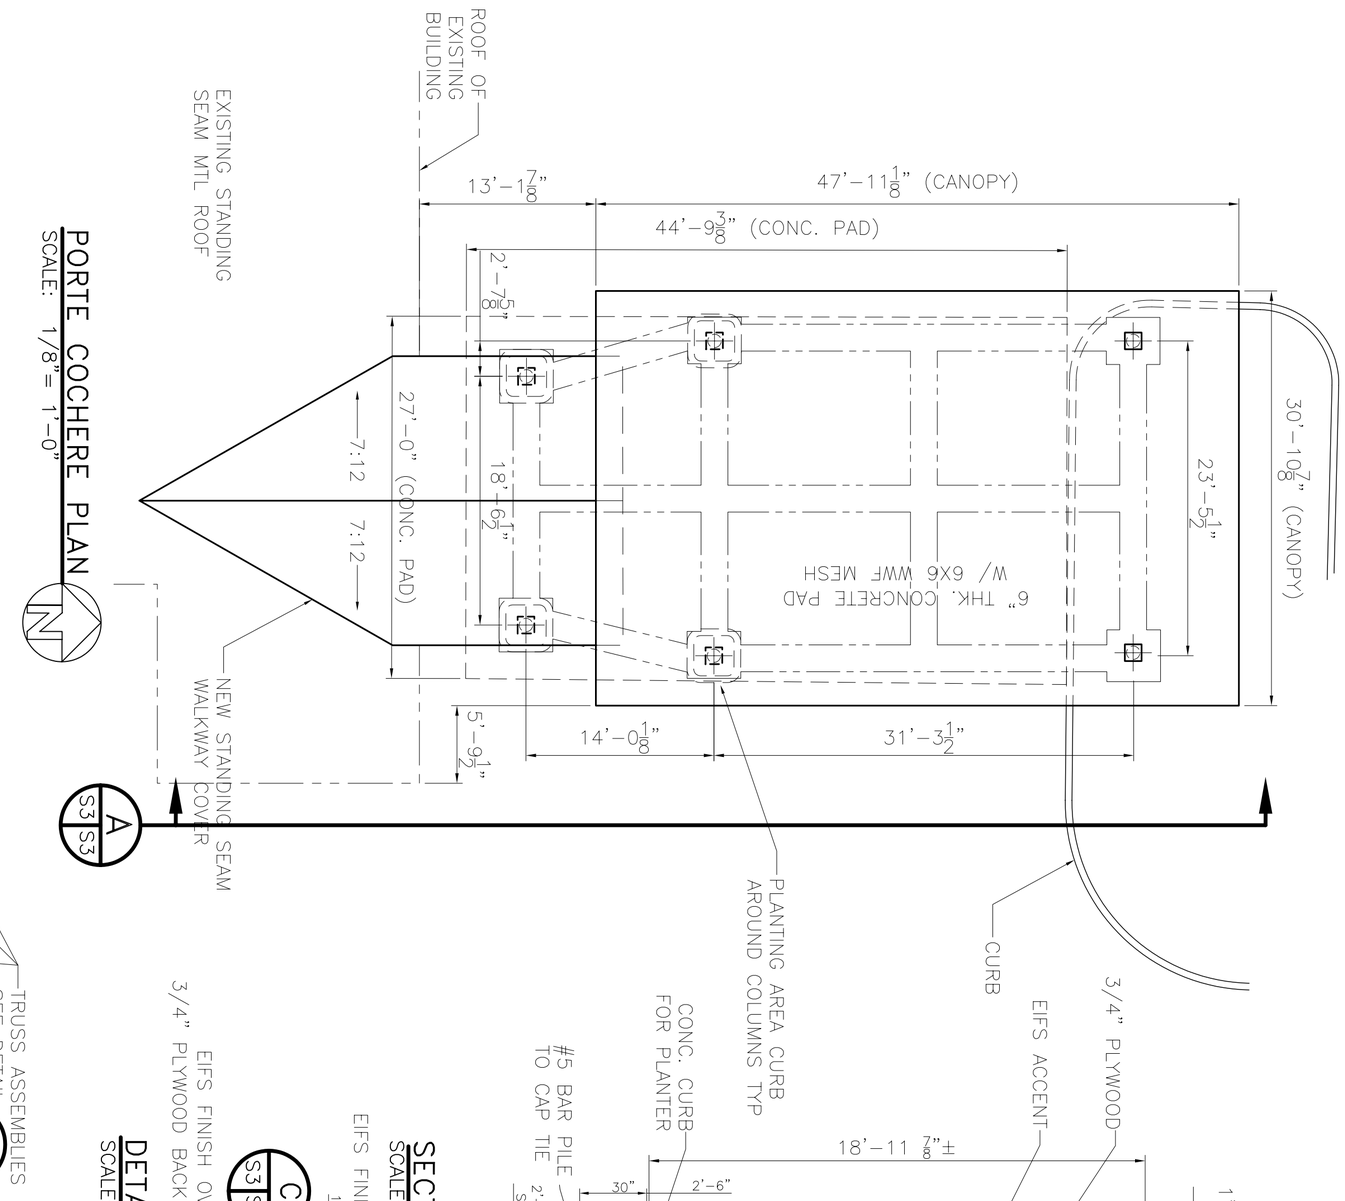

PORTE COCHERE PLAN
SCALE: 1/8"= 1'-0"

DETAIL
SCALE: 1/4"= 1'-0"

SECTION
SCALE: 1/8"= 1'-0"

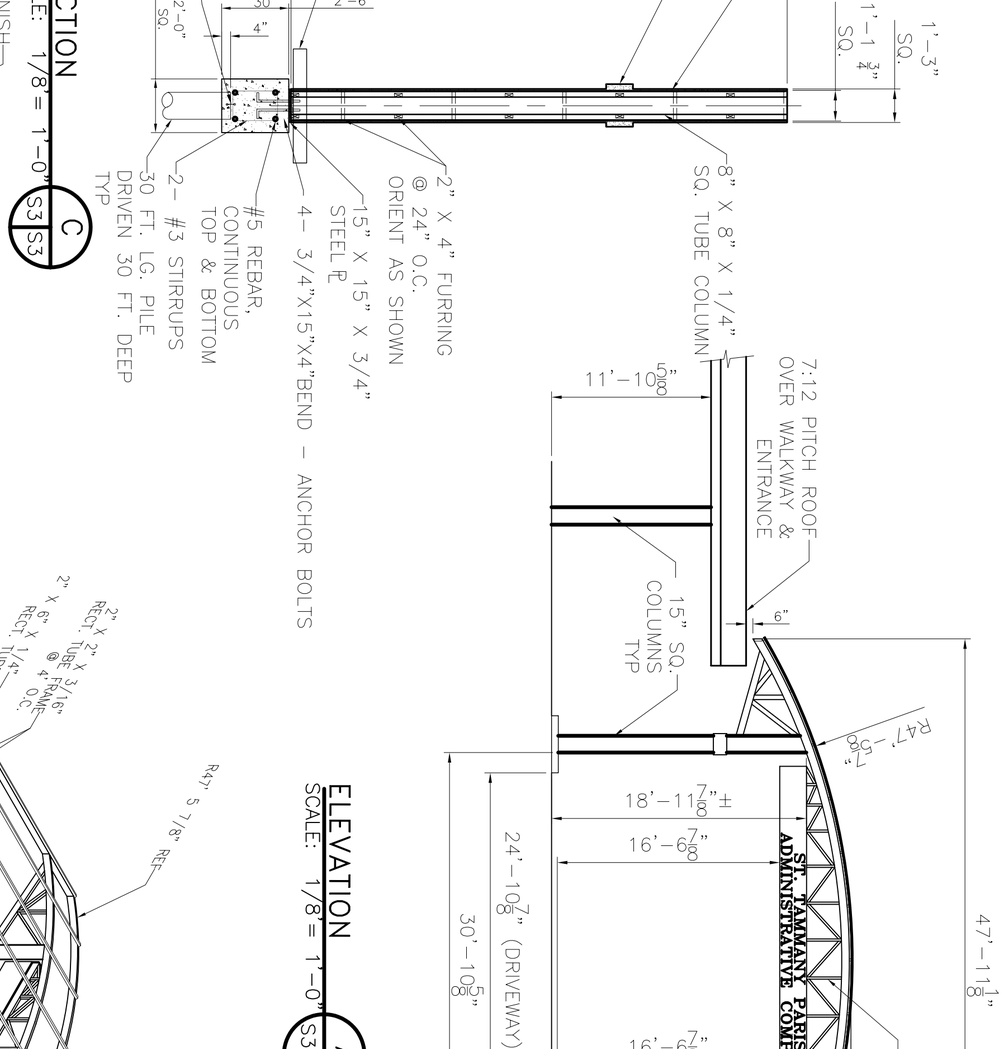

ELEVATION
SCALE: 1/8"= 1'-0"

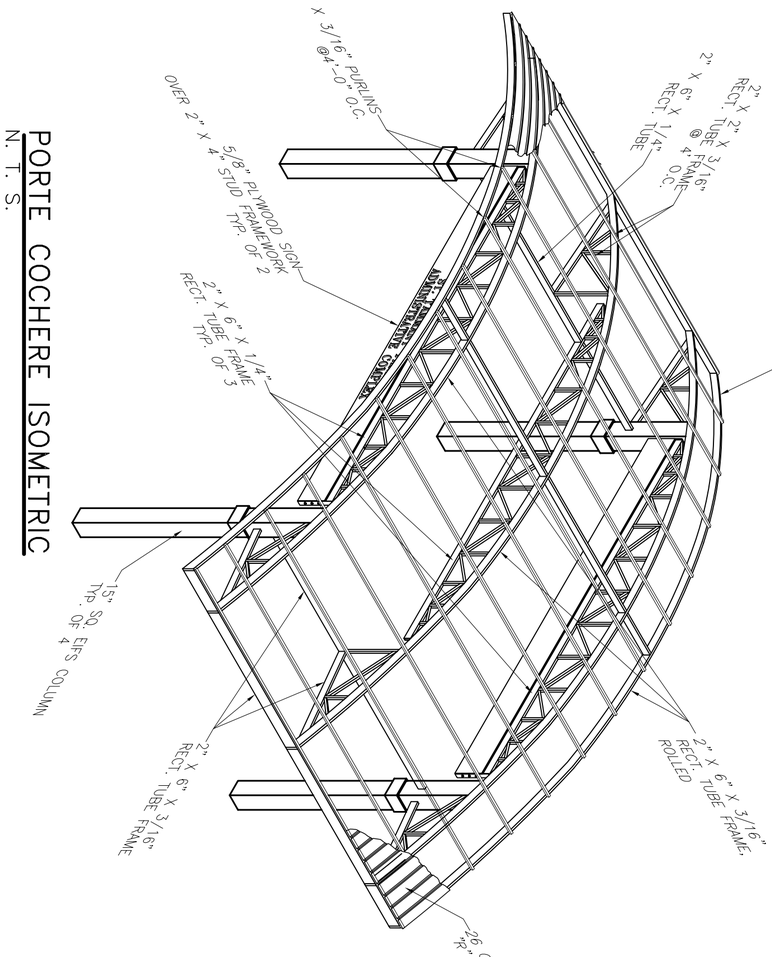

PORTE COCHERE ISOMETRIC
N. T. S.

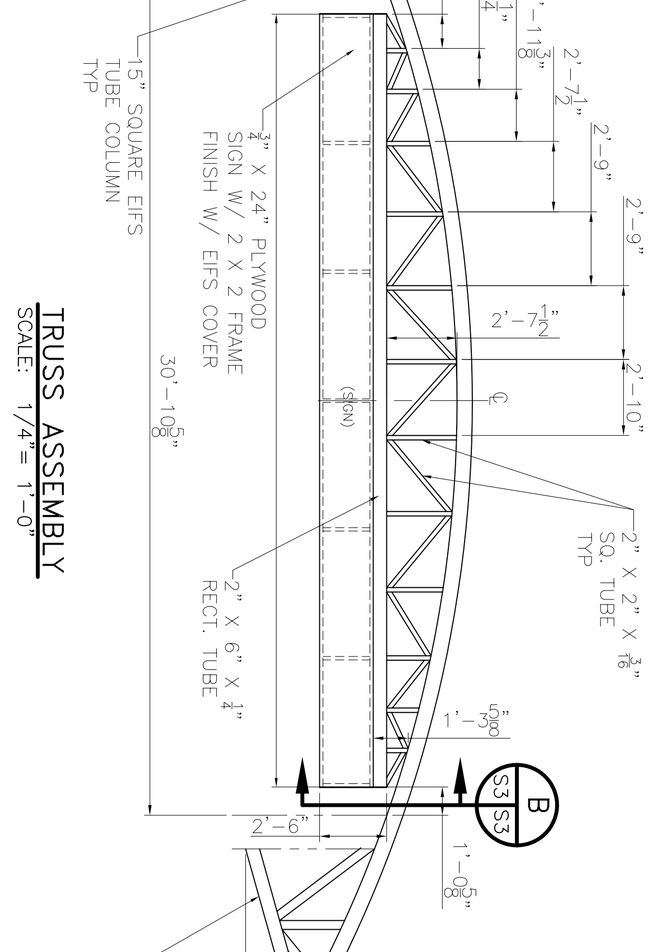

TRUSS ASSEMBLY
SCALE: 1/4"= 1'-0"

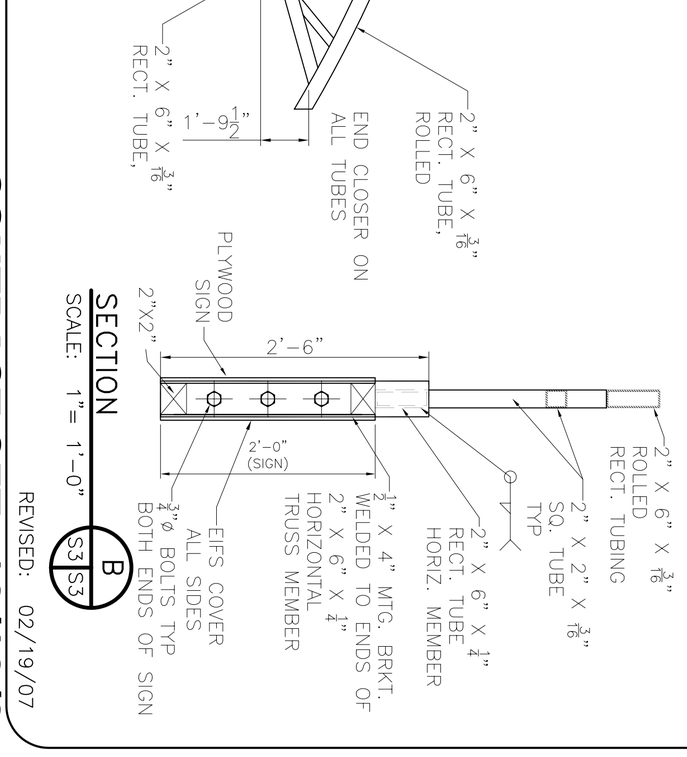

SECTION
SCALE: 1"= 1'-0"

CONTRACT SET- 10/10/07

REVISED: 02/19/07

SHEET	S-3
	OF
DATE:	1-8-07
JOB NO.	
FILE:	
SCALE:	AS NOTED

RENOVATE OFFICE BUILDING

DAMMON ENGINEERING. INC.

1095 FLORIDA AVENUE 985-649-5832 SLIDELL, LA. 70458
DAMMONENGINEERING.COM

PORTE COCHERE PLAN & DETAILS

ST. TAMMANY PARISH ADMIN COMPLEX
520 OLD SPANISH TRAIL
SLIDELL, LOUISIANA