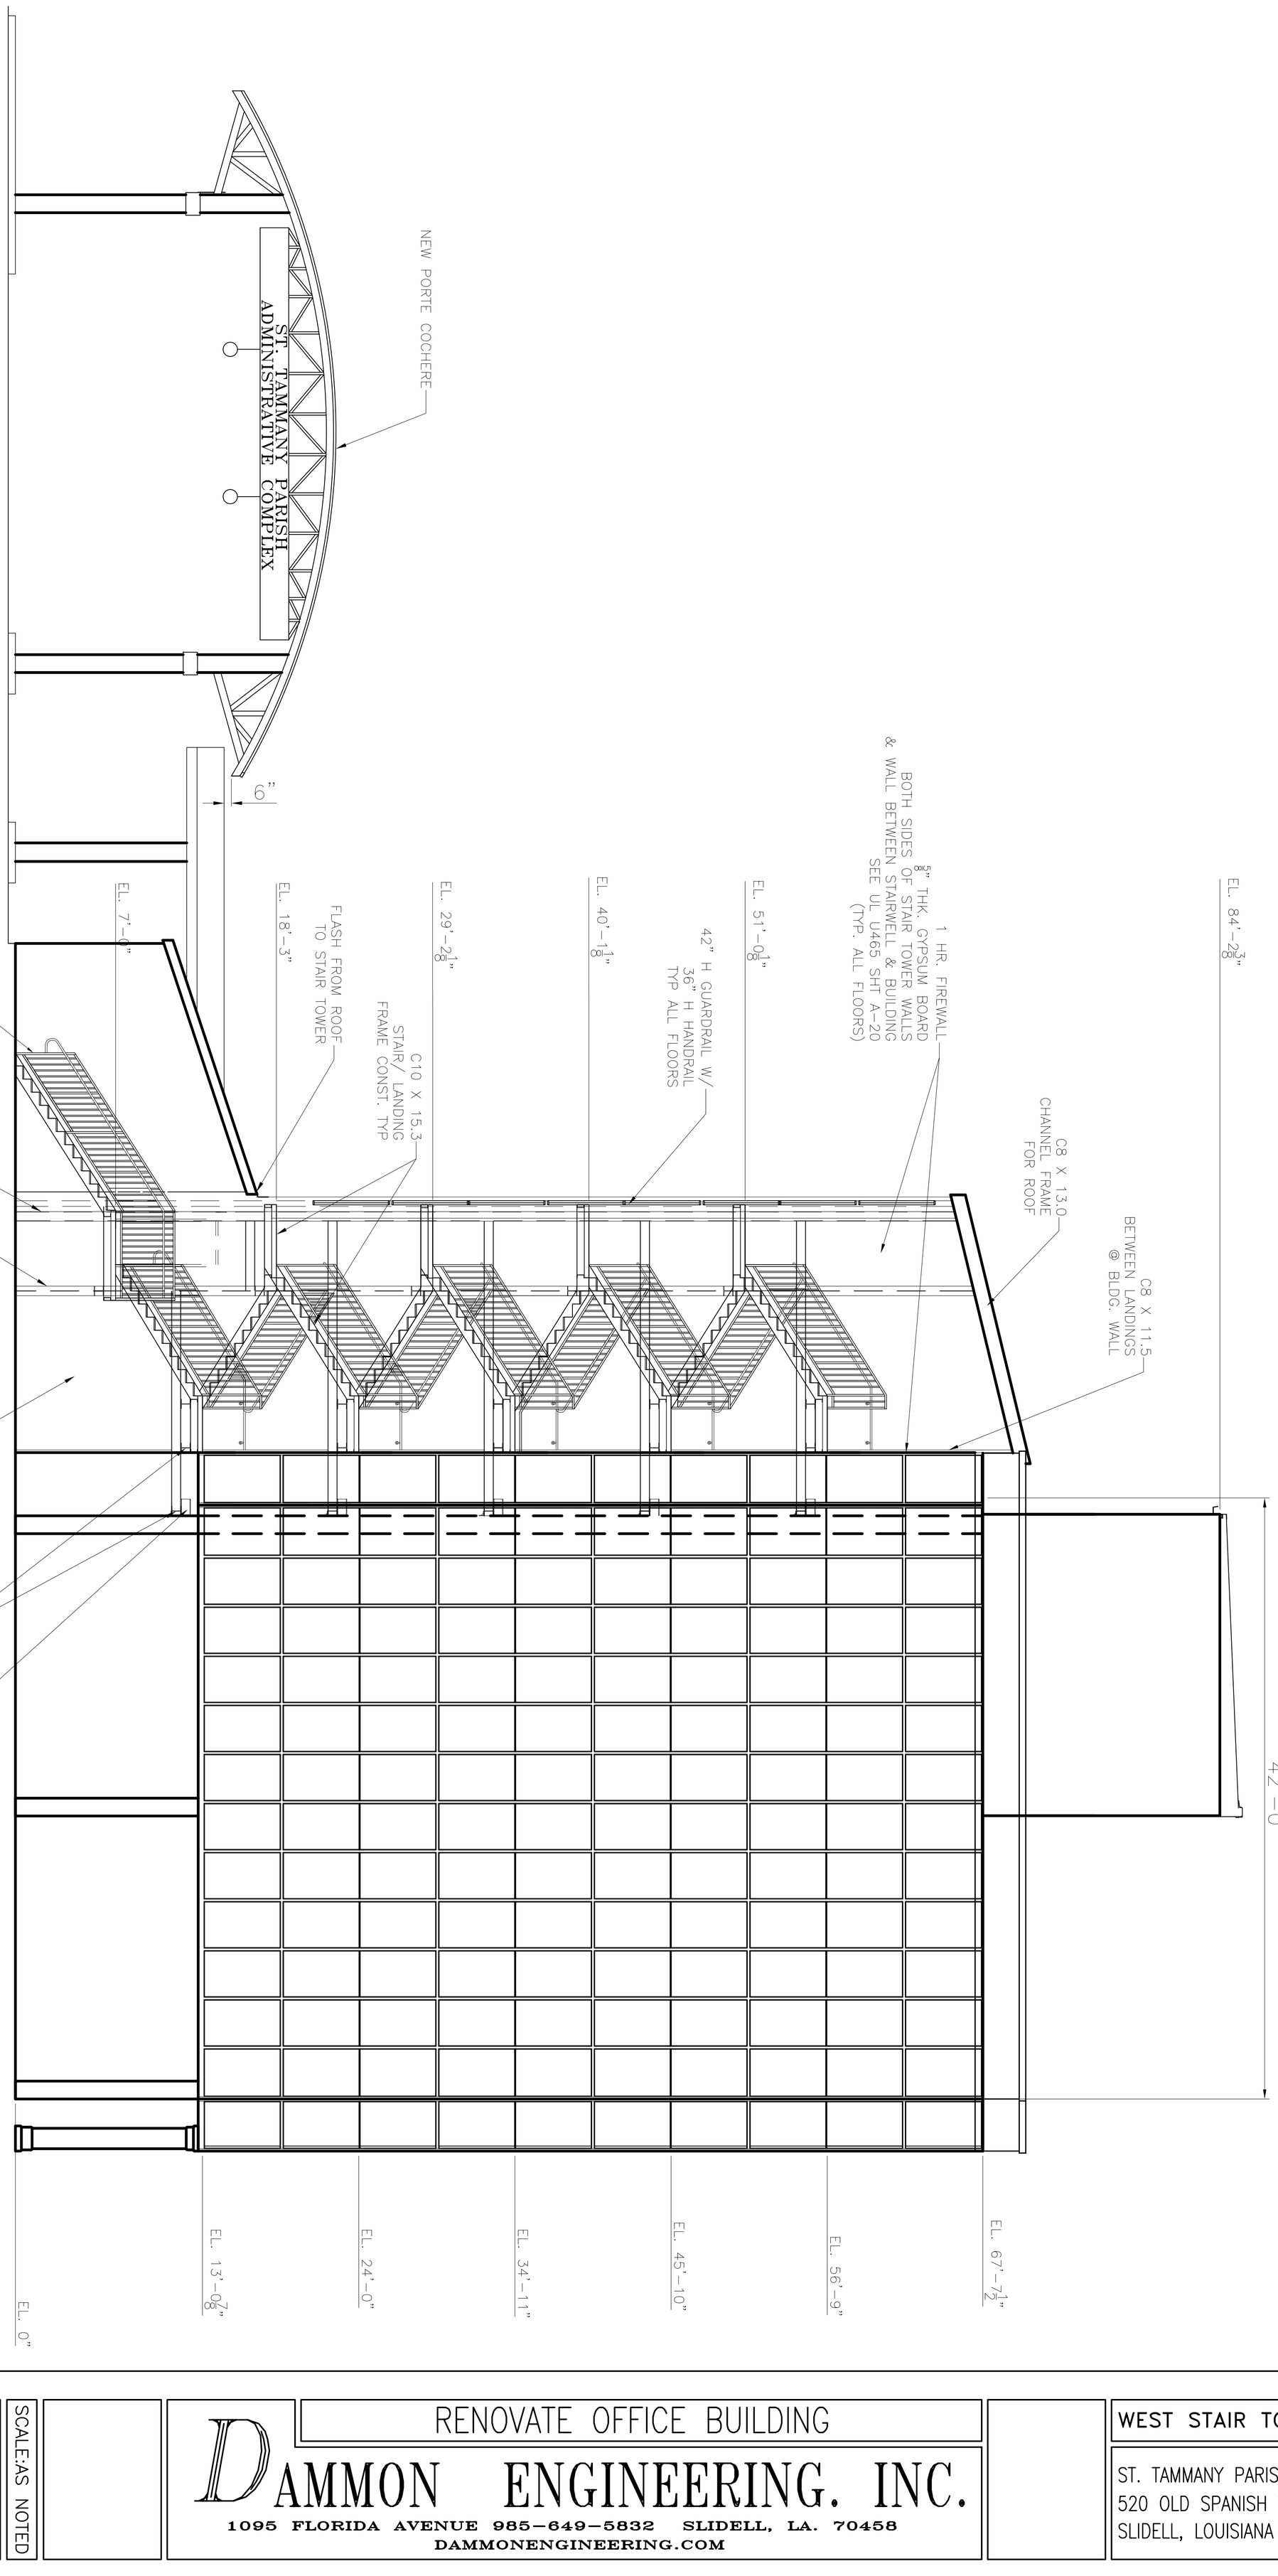

WEST SECTION
SCALE: 3/16"= 1'-0"

SA A18 S8

NOTE:
CONTRACTOR TO PROVIDE SHOP DRAWINGS
OF STAIRS AND STAIR TOWER STRUCTURE
PRIOR TO CONSTRUCTION.

REVISED: 05-21-07ab
REVISED: 05-11-07ab
REVISED: 05-07-07ab
REVISED: 02-27-07

CONTRACT SET- 10/10/07

SHEET S-8 OF

DATE:1-8-07

JOB NO. 1729

FILE:

SCALE:AS NOTED

RENOVATE OFFICE BUILDING

DAMMON ENGINEERING. INC.

1095 FLORIDA AVENUE 985-649-5832 SLIDELL, LA. 70458
DAMMONENGINEERING.COM

WEST STAIR TOWER SECTION

ST. TAMMANY PARISH ADMIN. COMPLEX
520 OLD SPANISH TRAIL
SLIDELL, LOUISIANA