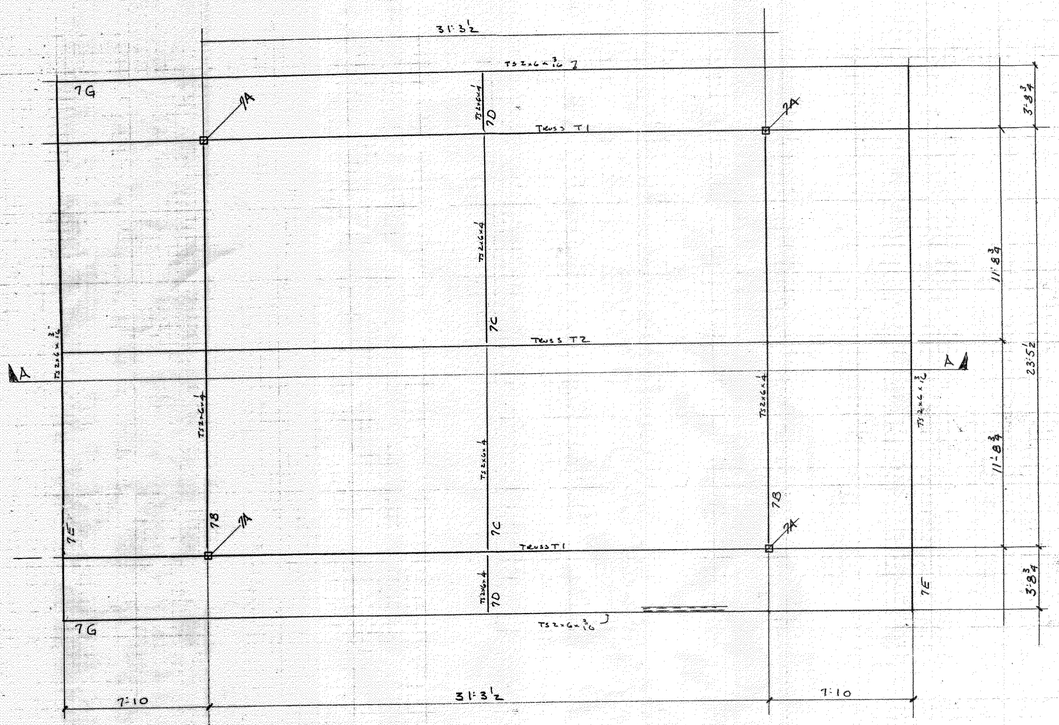

PORTE COCHERE ERECTION PLAN

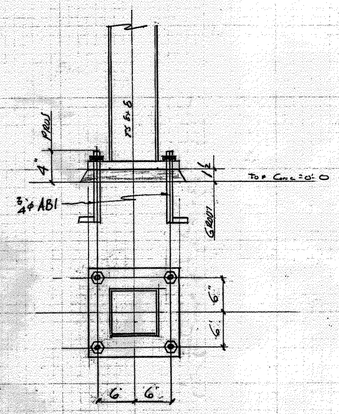

ANC. BOLT DET

4 PLACES

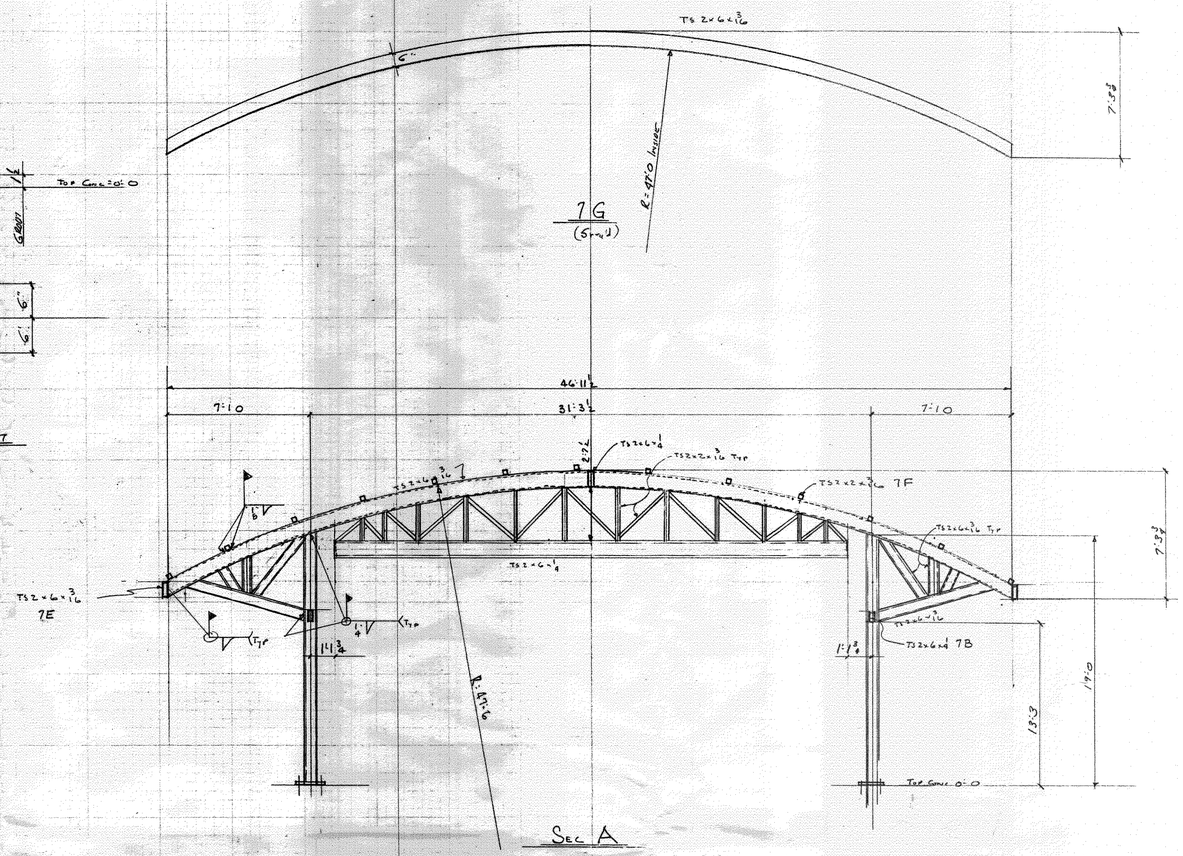

SEC A

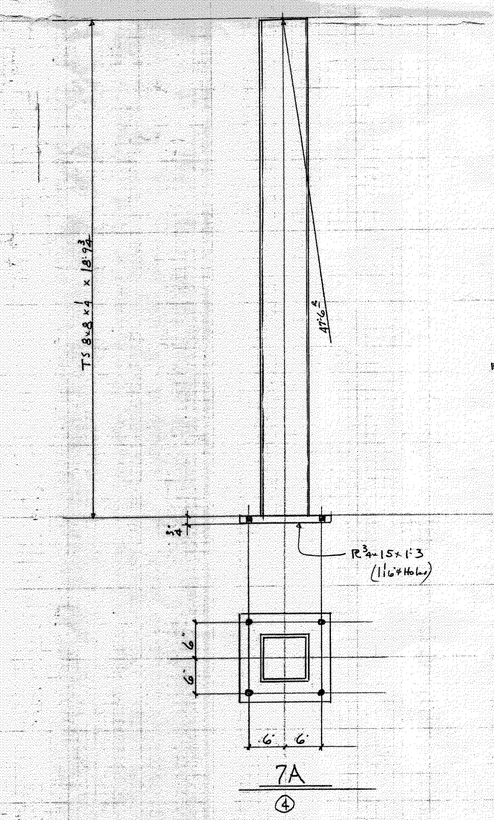

7A

4

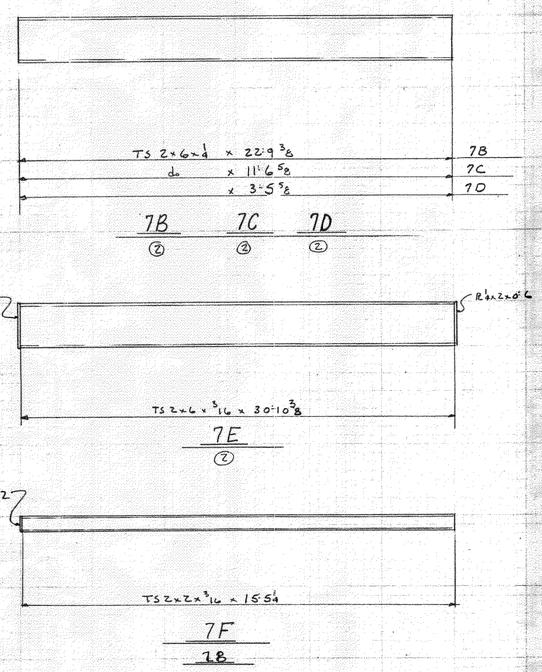

7B 7C 7D

2 2 2

7E

2

7F

7B

For Approval

STEEL SMITH INC

ST. TAMMANY PARISH COMPLEX
SLIDELL, LA

CONT: NATCO

4-4-08

S-7