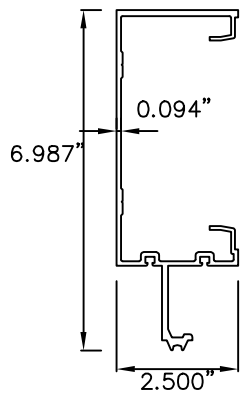

(14) MULLION

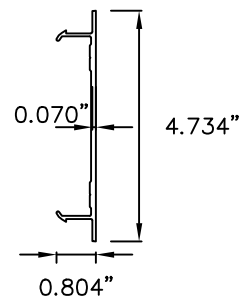

(15) MULLION FILLER

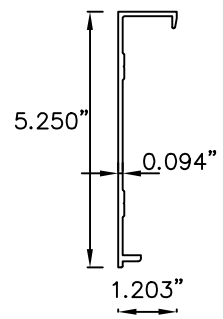

(19) TWO PIECE JAMB

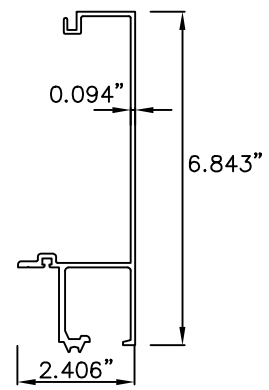

(20) TWO PIECE JAMB

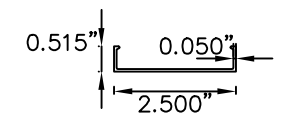

(12) FACE CAP

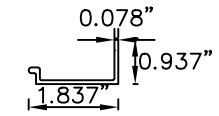

(32) POCKET FILLER

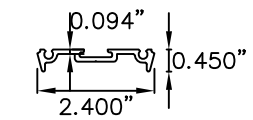

(13) PRESSURE BAR

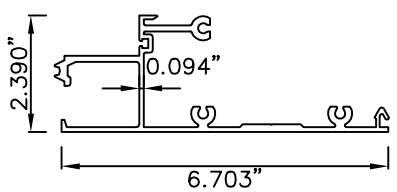

(16) SILL

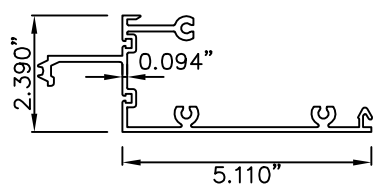

(18) OPEN BACK HORIZONTAL

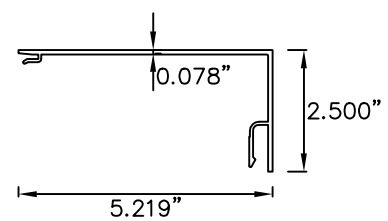

(17) HEAD/SILL TRIM

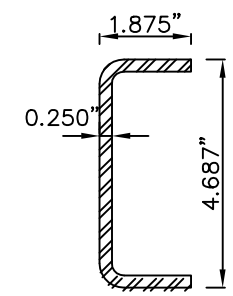

(22) STEEL REINFORCING

(1) EXTERIOR GLAZING GASKET

FULL SCALE

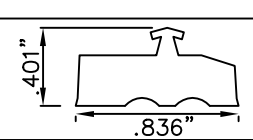

(2) INTERIOR GLAZING GASKET

FULL SCALE

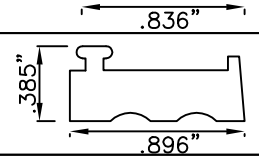

(4) EXTERIOR PERIMETER GASKET

FULL SCALE

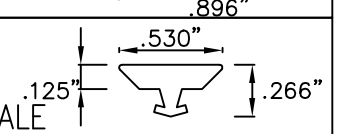

(5) THERMAL ISOLATOR

FULL SCALE

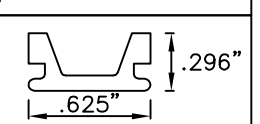

(6) SETTING BLOCK

FULL SCALE

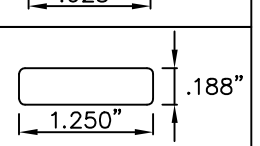

(31) RIGHT HAND JAMB END CAPS

HALF SCALE

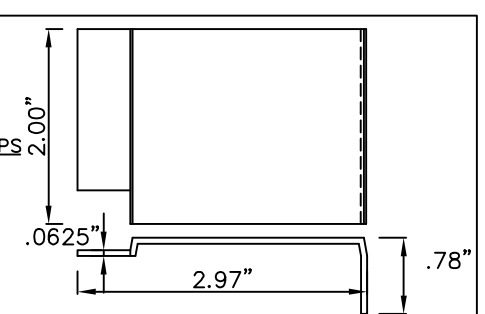

(30) RIGHT HAND JAMB END CAPS

HALF SCALE

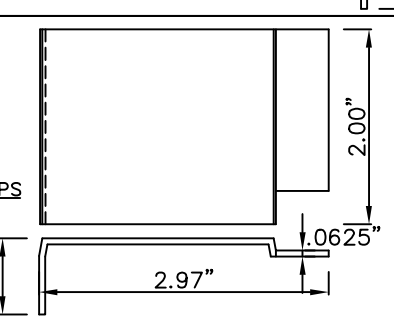

(7) MULLION END CAP

HALF SCALE

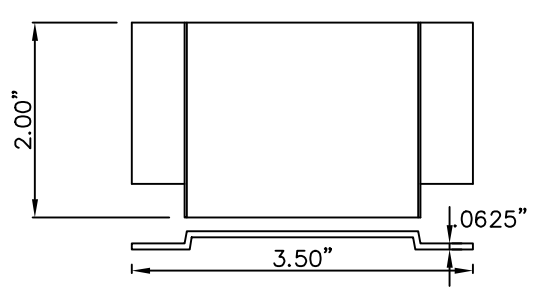

(23) WATER DIVERTER

HALF SCALE

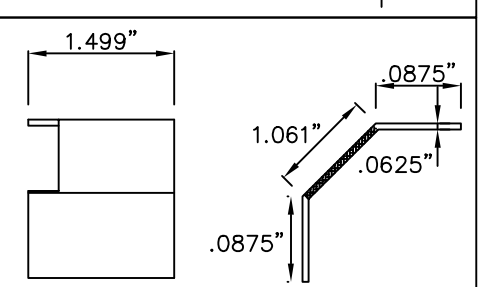

REV	BY	DATE	DESCRIPTION

MANUAL COMP

VISTAWALL ARCHITECTURAL PRODUCTS
8655 ELM FAIR BLVD. TAMPA, FL 33610

THE VISTAWALL GROUP
BUTLER MANUFACTURING COMPANY

PROJECT

H.T.L. TEST DRAWINGS
HR-251DG CURTAIN WALL
PROTOCOLS: PA 201-202-203

GENERAL NOTES
AND INFORMATION

PROJECT NO. HTL TEST

DRAWN DRE | DATE 04/19/06

SCALE 1/4" = 1"

DRAWING NO. HR-251DG_01

SHEET 6 OF 6