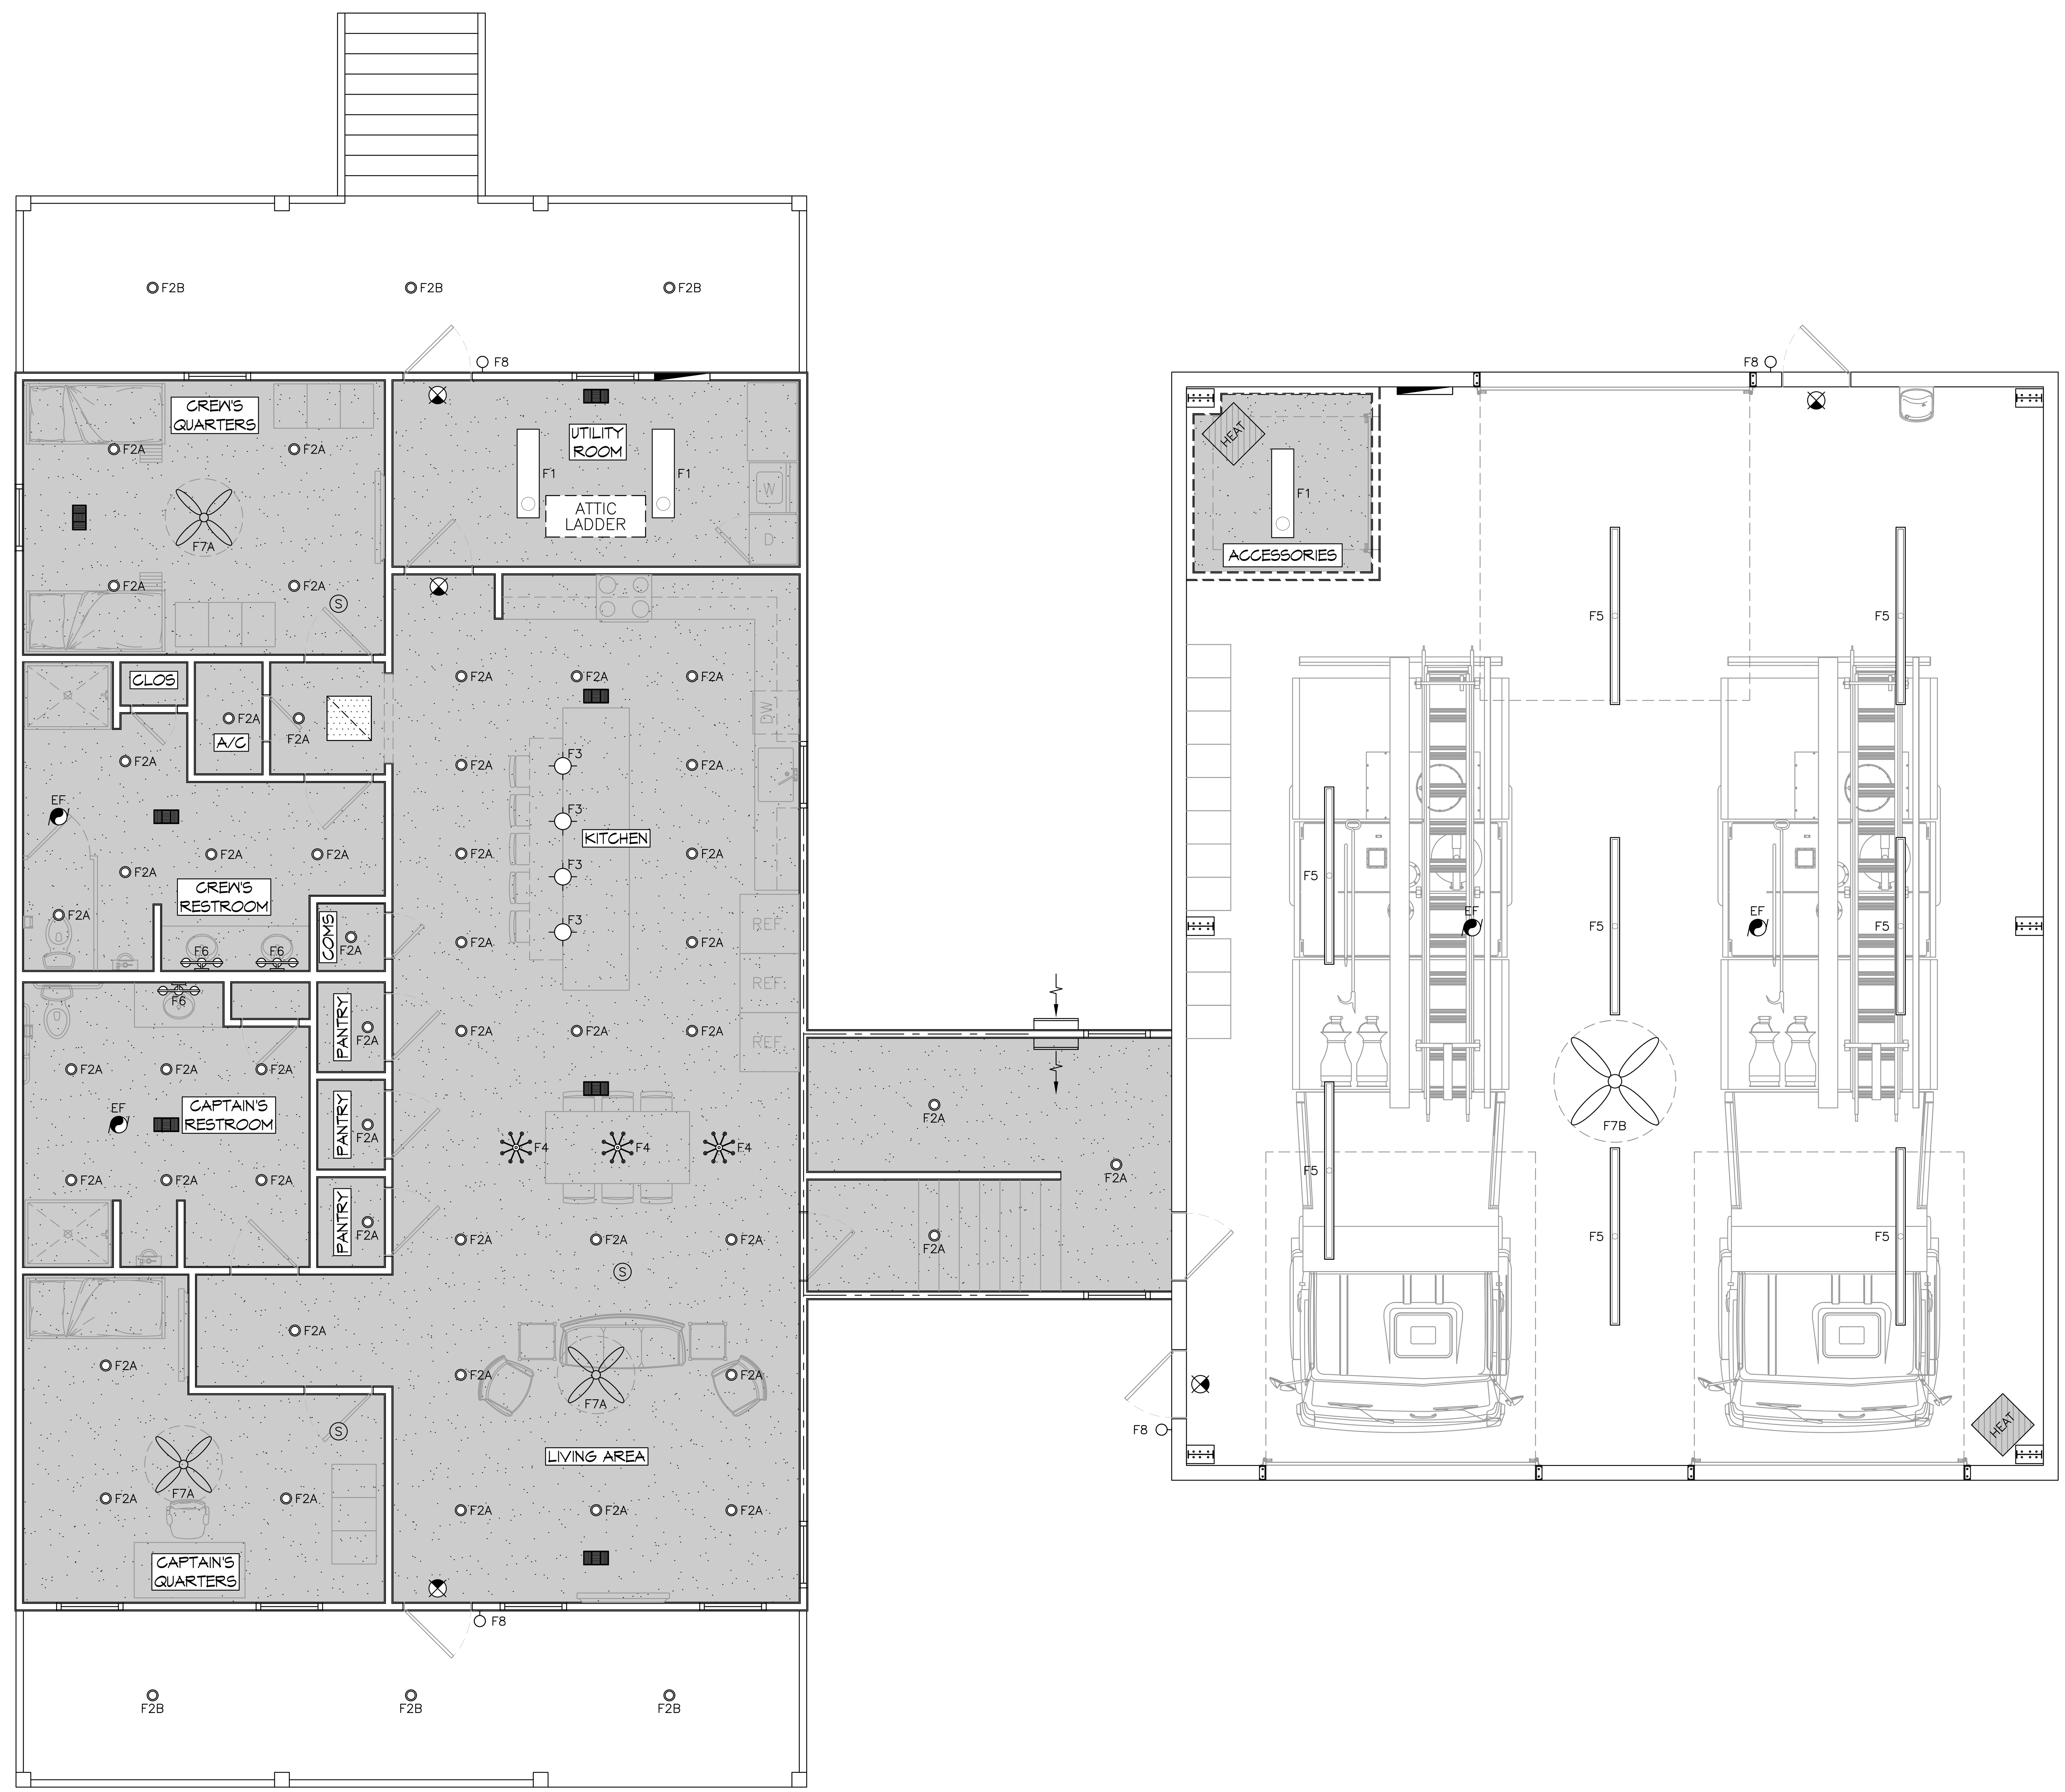

10 FLOOR PLAN
SCALE: 1/4"= 1'-0"

REFLECTIVE CEILING LEGEND

		GYPSUM BOARD CEILING - 9'-0" A.F.F

LIGHTING

F1		1'x4' LENSED LED TROFFER W/ UNIVERSAL BALLAST COOPER 14GR-LD4-28-A125-UNV-L835-1
F2A		INTERIOR 6" RECESSED LIGHT HALO PD6-12-ED010-PDM6-9356-61V-H-WF
F2B		EXTERIOR 6" RECESSED LIGHT HALO SLD612-8-35-WH-UNV
F3		9"Φ LED "TRISHA" PENDANT TMS LIGHTING TRI-I-9-15LED-C36-35K-120-BR
F4		16"Φ LED "CALVIN" PENDANT TMS LIGHTING CAL-I-16-17LED-C36-35K-120-BR
F5		8' LED SHOP LIGHT W/ CHAIN HANGING KIT & WIRE GUARD METALUX 8TSNLED-LD4-88SL-UNV-L835-CD1-U-AYC-WG4
F6		LED VANITY LIGHT METALUX S2WLED-LD4-20SL-LW-UNV-L835-CD1-SVPD2-U
F7A		42" CEILING FAN - CONTRACTOR SERIES, BRUSHED STEEL MINKA AIRE F546-BS
F7B		xx" SHOP FAN - BIG ASS FAN - FIX NAME & PART# BIG A$$ FAN PT-###
F8		EXTERIOR WALL SCONCE KILLARK VSL-16-30-V1-H-G
		LED EXIT SIGN COOPER ES7-70-R-120V-C

MECHANICAL

		HVAC RETURN AIR GRILLE
		HVAC SUPPLY AIR GRILLE
		HVAC MINI SPLIT
	HEAT	HEAT SUPPLY GRILLE
		EXHAUST FAN
	S	SMOKE DETECTOR

DAMMON ENGINEERING, INC.
LOUISIANA & MISSISSIPPI
Chief Engineer: Brian Mistich, PE
554 Old Spanish Trail
Slidell, LA 70458
www.dammonengineering.com
info@dammonengineering.com
PH: 985.649.5832

REVISIONS

#	DESCRIPTION	DATE

SEAL:

NEW FIRE STATION #19
ALLEN ROAD FIRE STATION #19
ALLEN ROAD

JOB No:		DATE:	02-24-2022
DRAWN BY:	CKD	CHECKED BY:	JMS

The above drawings and specifications, designs and arrangements represented thereby are and shall remain the property of Dammon Engineering, and no part thereof shall be copied, disclosed to others, or used in connection with any work or project other than the specific project for which the have been prepared and developed without written consent of Dammon Engineering. Visual contact with these drawings or specifications shall constitute conclusive evidence of acceptance of these restrictions.

SHEET TITLE:
REFLECTIVE CEILING PLAN

DRAWING NUMBER:
A106

SHEET No: 7 of x