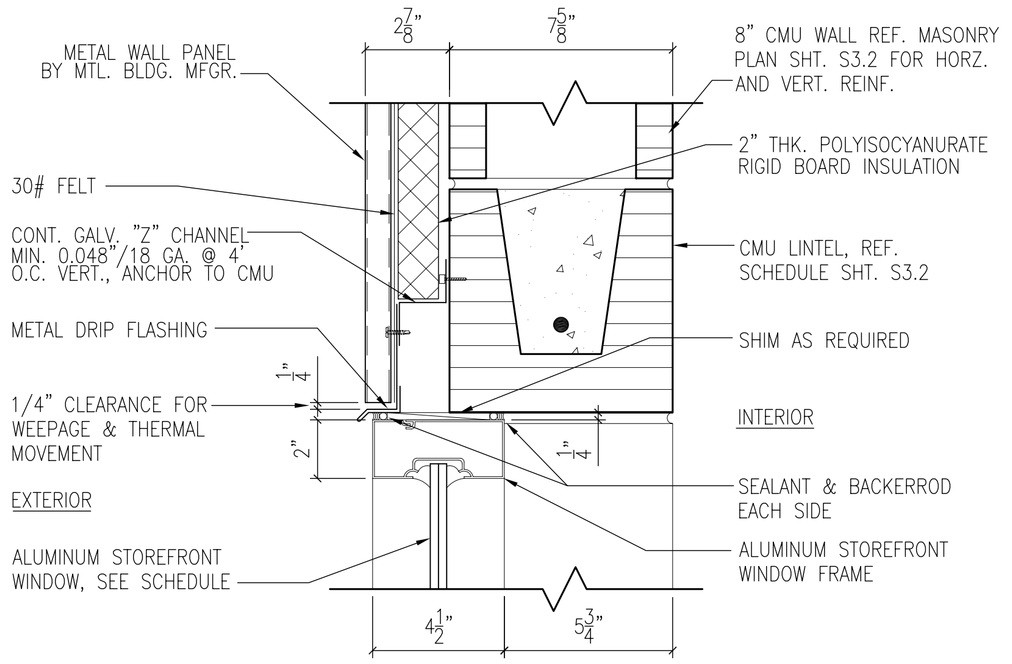

2ND FLOOR EXTERIOR WINDOW HEAD DETAIL — 20

SCALE: 3"= 1'-0" — A1.18

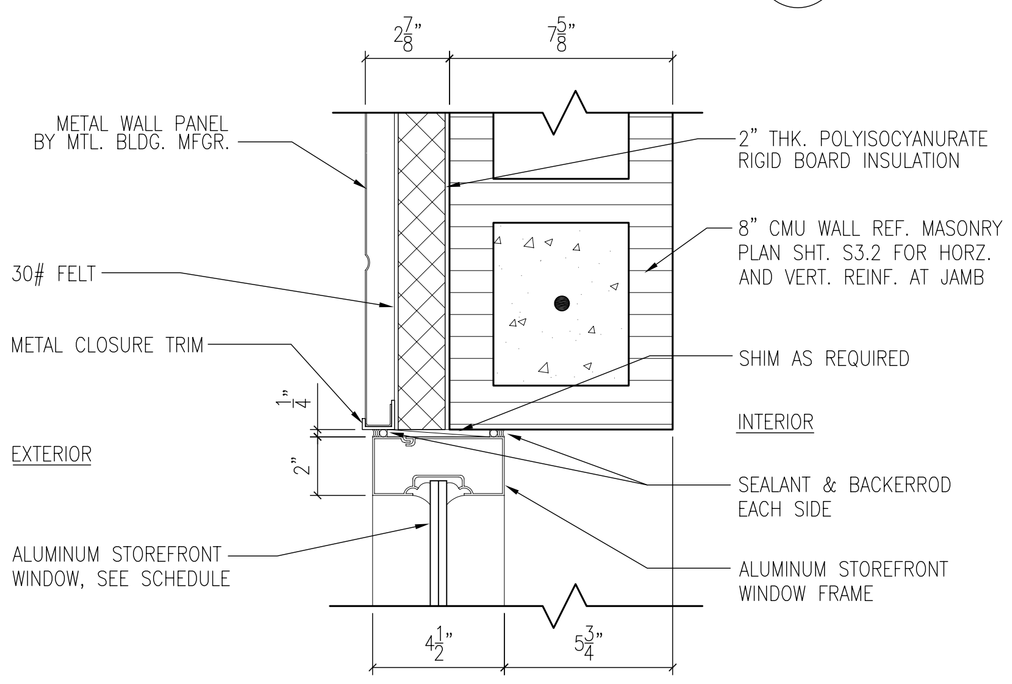

2ND FLOOR EXTERIOR WINDOW JAMB DETAIL — 21

SCALE: 3"= 1'-0" — A1.18

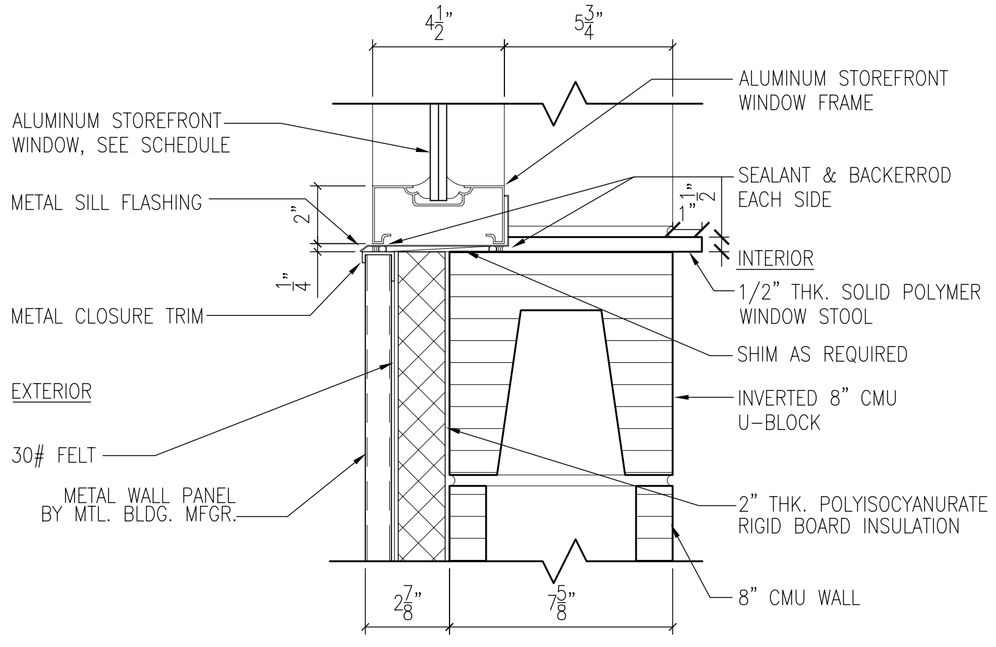

2ND FLOOR EXTERIOR WINDOW SILL DETAIL — 22

SCALE: 3"= 1'-0" — A1.18

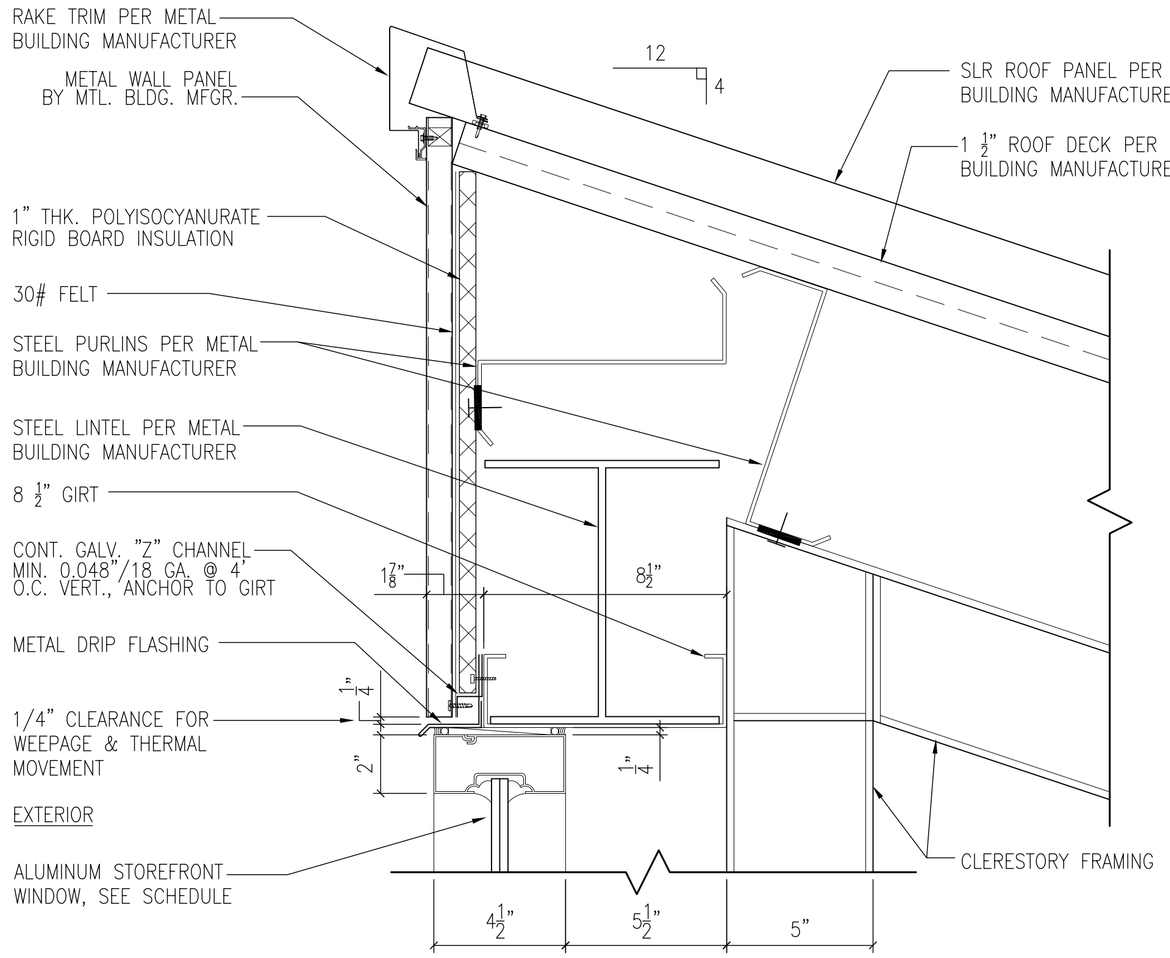

2ND FLOOR-CLERESTORY EXTERIOR WINDOW HEAD DETAIL — 23

SCALE: 3"= 1'-0" — A1.18

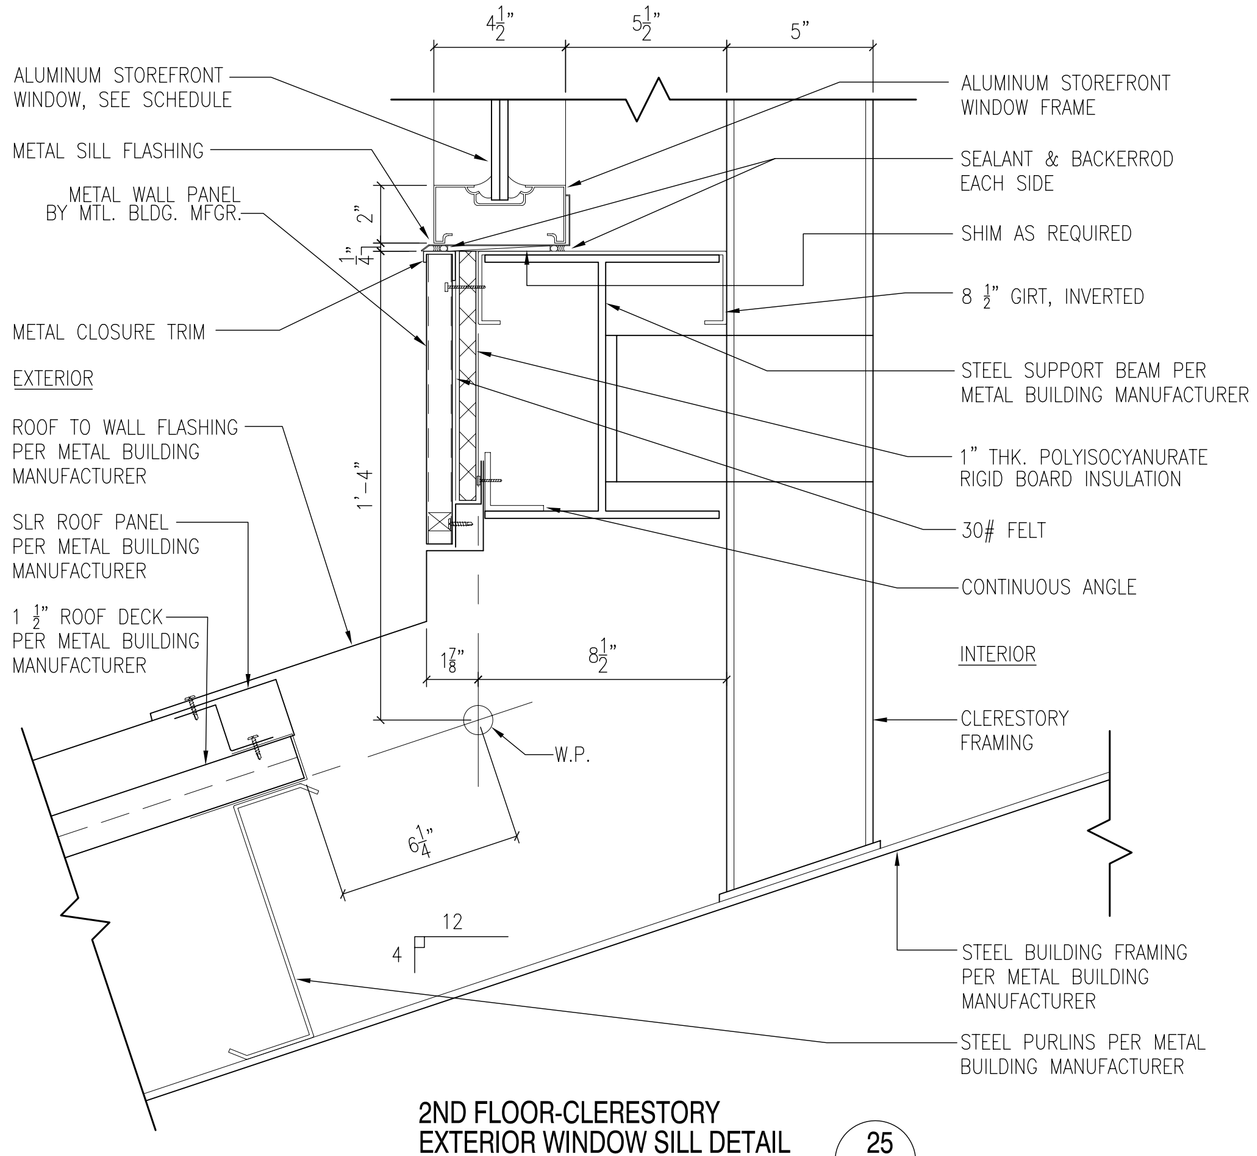

2ND FLOOR-CLERESTORY EXTERIOR WINDOW SILL DETAIL — 25

SCALE: 3"= 1'-0" — A1.18

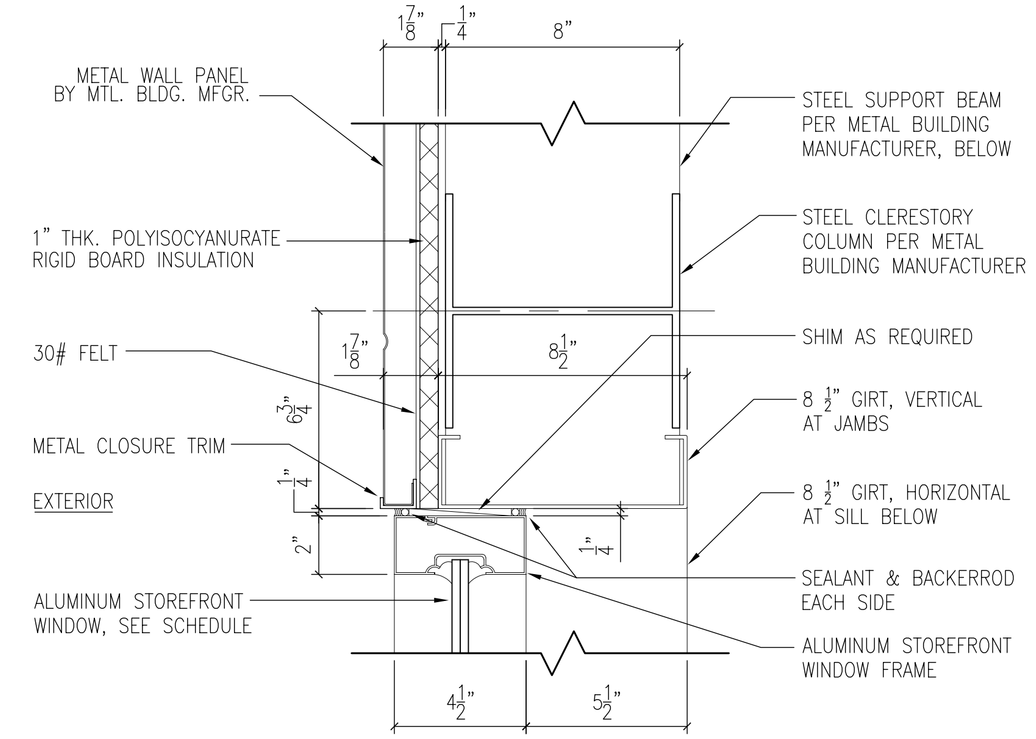

2ND FLOOR-CLERESTORY EXTERIOR WINDOW JAMB DETAIL — 24

SCALE: 3"= 1'-0" — A1.18

REVDATE:

DATE	DESCRIPTION	APPR

NAVFAC

DAMMON ENGINEERING, INC.
CHIEF ENGINEER EMMETT DAMMON, P.E.
CHIEF ARCHITECT ROBERT WILTSE
1095 FLORIDA AVENUE
SLIDELL, LA 70458
(985) 649-5832

MAY 15, 2009

EMMETT G. DAMMON, JR. REGISTERED PROFESSIONAL ENGINEER 9652 STATE OF MISSISSIPPI

DES: R. WILTSE	DRW: J. TIFFANY
REVIEWED BY: R. WILTSE	
PM/DM: T. ARTRIP	
CHIEF ENG/ARCH. P. DAMMON	

DEPARTMENT OF THE NAVY
NAVAL FACILITIES ENGINEERING COMMAND SOUTHEAST
PPT SOUTH ATLANTIC
NAVAL FACILITIES ENGINEERING COMMAND
NAVAL AIR STATION JACKSONVILLE MISSISSIPPI
JOHN C. STENNIS SPACE CENTER

SOF RIVERINE AND COMBATANT CRAFT OPERATIONS FACILITY - PRE-FINAL

BLDG. 2440/2441 DOOR DETAILS

CODE ID. NO. N4412	SIZE D
SCALE:	AS SHOWN
MAXIMO NO.	######
STA. PROJ. NO.	P-210
WORK ORDER NO.	510247
CONSTR. CONTR. NO.	N62467-05-D-0096
NAVFAC DRAWING NO.	######-##-#-####
SHEET	52 OF 117

A1.22

DRAWFORM REVISION: 01 JAN 2009