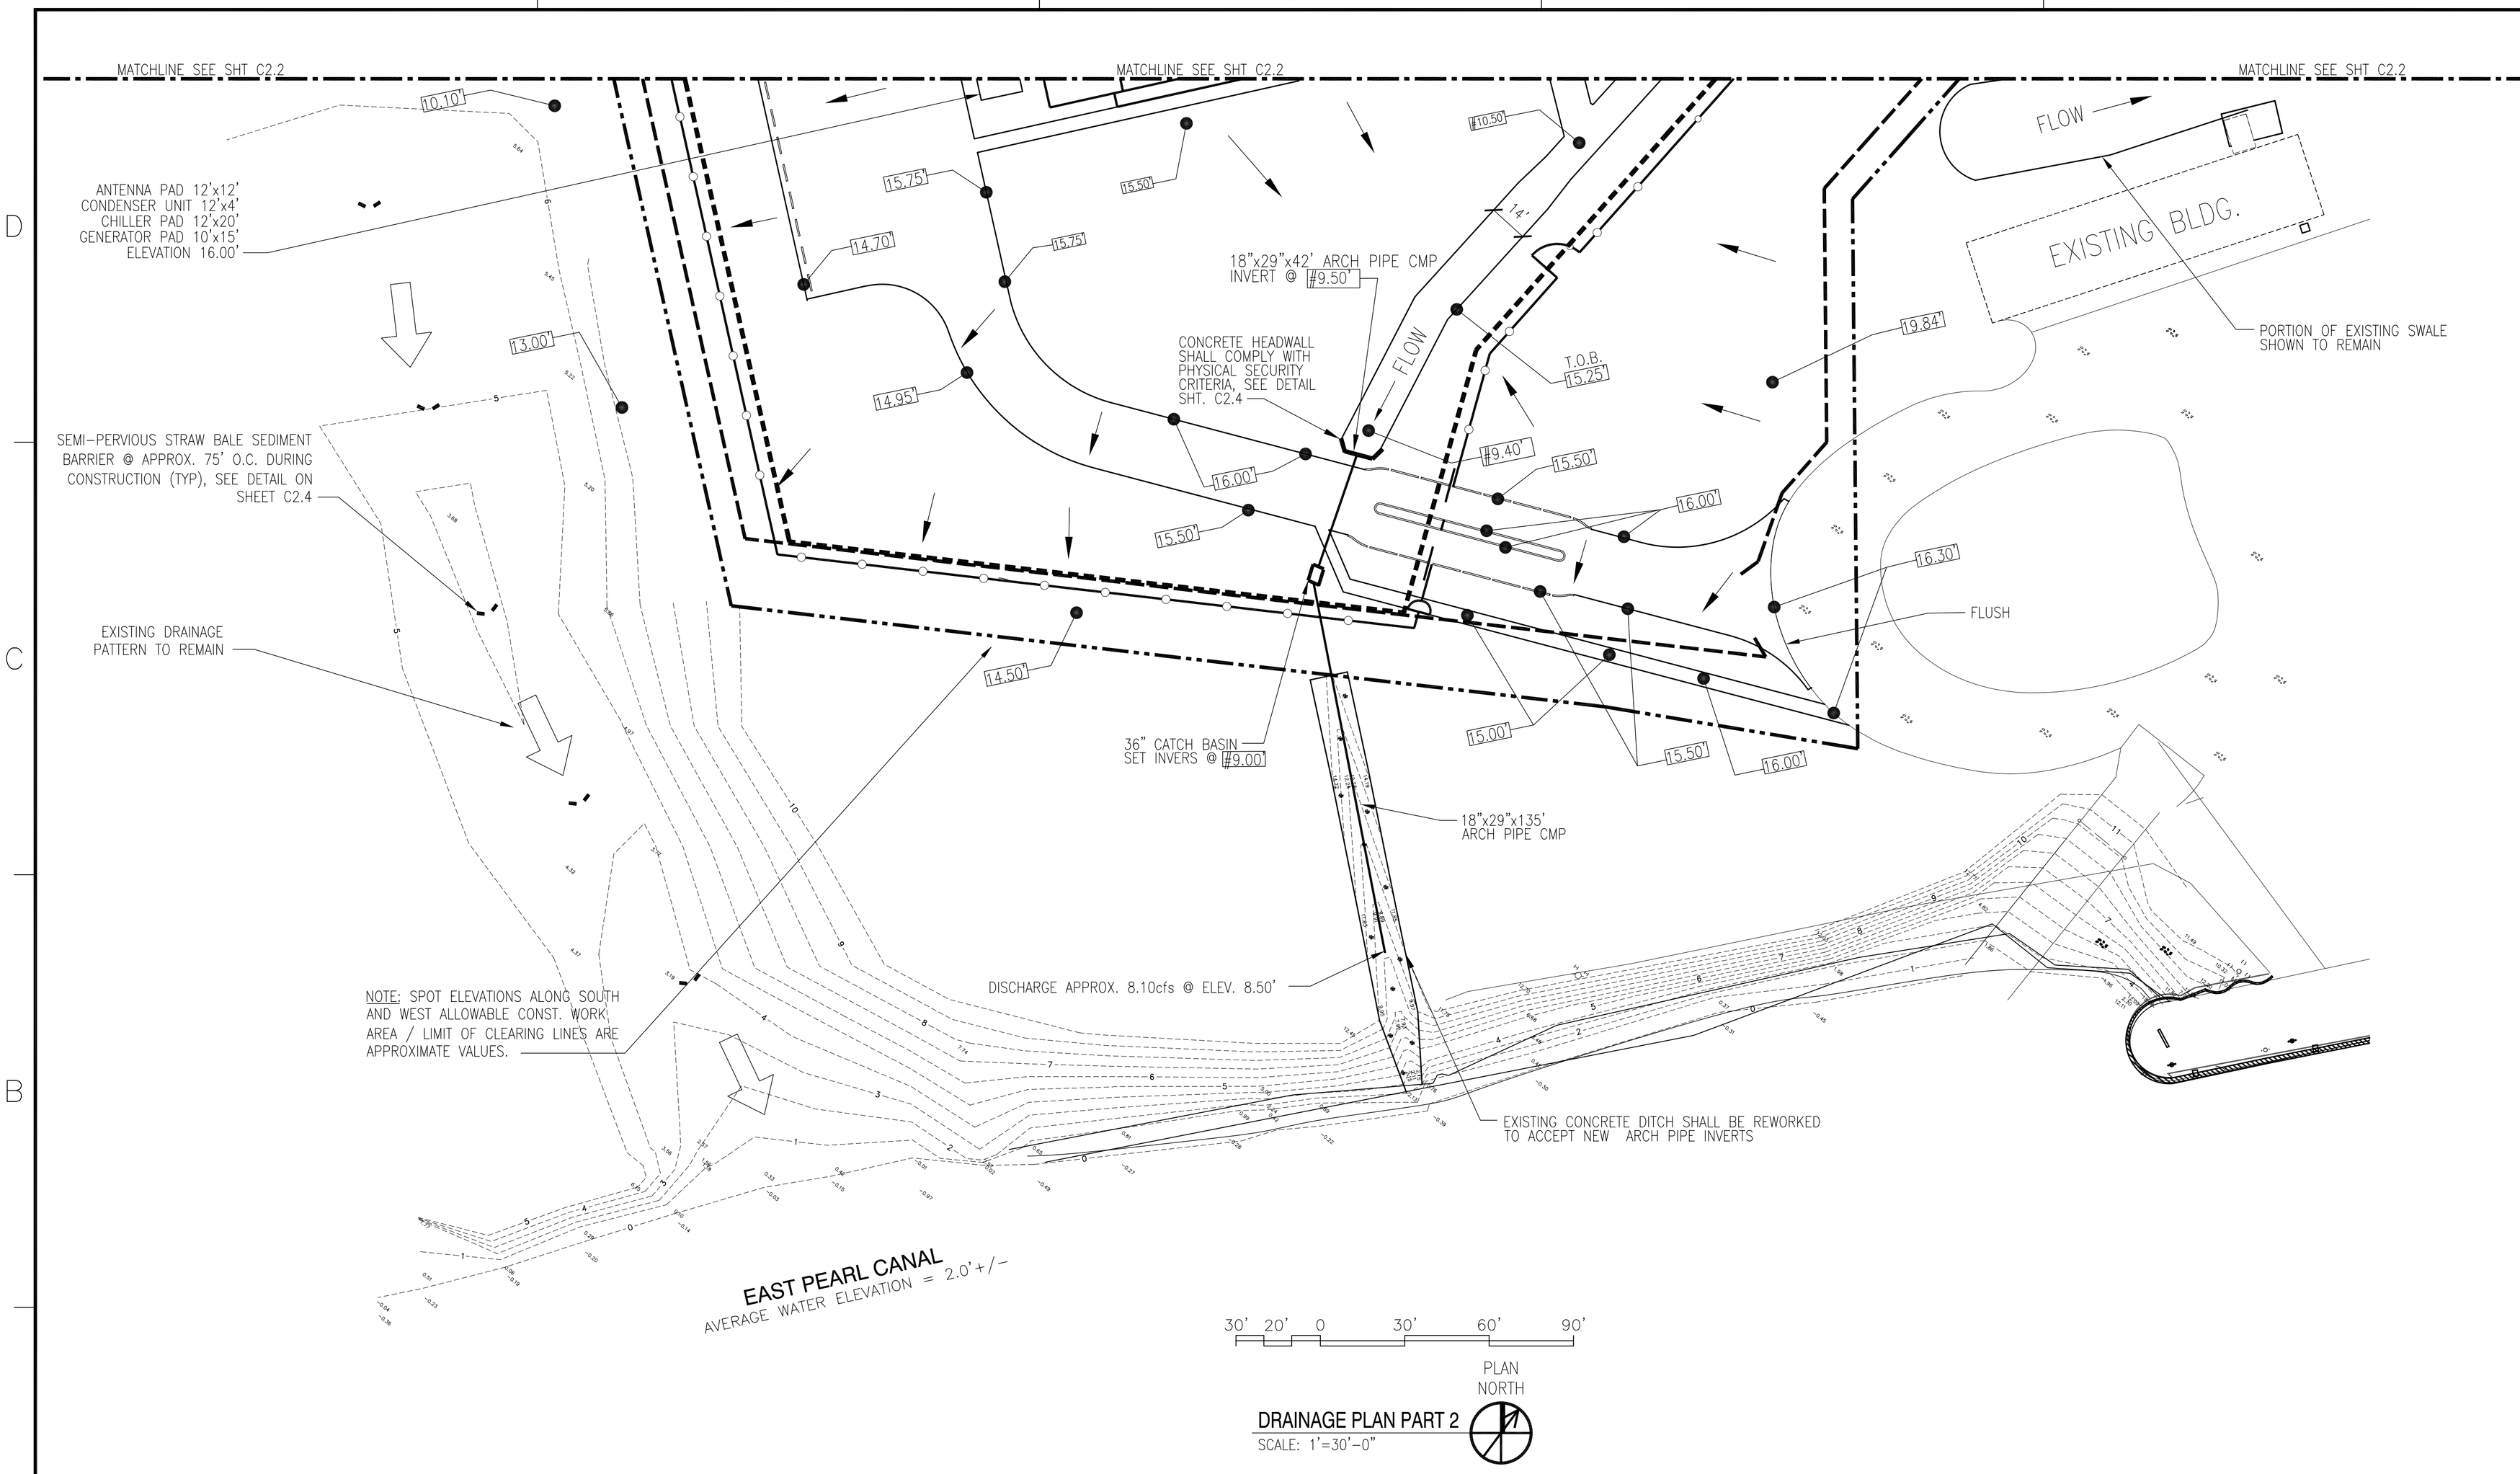

DRAINAGE PLAN PART 2

SCALE: 1'=30'-0"

DEPARTMENT OF THE NAVY	NAVAL FACILITIES ENGINEERING COMMAND
NAVAL FACILITIES ENGINEERING COMMAND SOUTHEAST	
IPT SOUTH ATLANTIC	NAVAL AIR STATION JACKSONVILLE
JOHN C. STENNIS SPACE CENTER	MISSISSIPPI
SOF RIVERINE AND COMBATANT CRAFT OPERATIONS FACILITY - PRE-FINAL	
DRAINAGE PLAN PART 2	

CODE ID. NO. N4412	SIZE D
SCALE:	AS SHOWN
MAXIMO NO.	######
STA. PROJ. NO.	P-210
WORK ORDER NO.	510247
CONSTR. CONTR. NO.	N62467-05-D-0096
NAVFAC DRAWING NO.	######-##-#-####
SHEET	15 OF 117

C2.3

DRAWFORM REVISION: 01 JAN 2009

DES: C. DAMMON | DRW: J. TIFFANY
REVIEWED BY: R. WILTSE
PM/DM: T. ARTRIP
CHIEF ENG/ARCH. P. DAMMON

DAMMON ENGINEERING, INC.
CHIEF ENGINEER EMMETT DAMMON, P.E. | CHIEF ARCHITECT ROBERT WILTSE
1095 FLORIDA AVENUE
SLIDELL, LA 70458
(985) 649-5832
MAY 15, 2009

EMMETT G. DAMMON, JR. REGISTERED PROFESSIONAL ENGINEER 9652 STATE OF MISSISSIPPI

MKS	DESCRIPTION	DATE	APPR

REVDATE: