A
24

TOP OF ENDPOST CONNECTION TO ENDPOST AND RAFTER BEAM

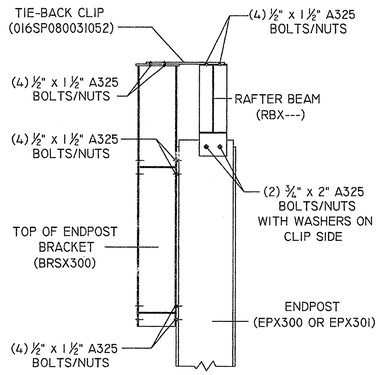

CONNECT TOP OF ENPODT BRACKET TO RAFTER BEAM FLANGE WITH TIE-BACK CLIP (016SP080031052) AS SHOWN ABOVE.

B
24

HIGH SIDE GIRT CONNECTION TO HIGH SIDE PURLIN AND COLUMN

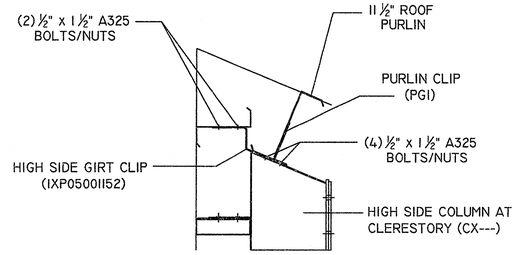

SEE WALL SECONDARY DRAWINGS AT ELEVATION "C" FOR MARK NUMBERS OF HIGH SIDE WALL GIRTS AT CLERESTORY

C
24

PORTAL FRAME CONNECTION TO SIDE WALL COLUMN ALONG GRID "A" AT FL 3 AND 7

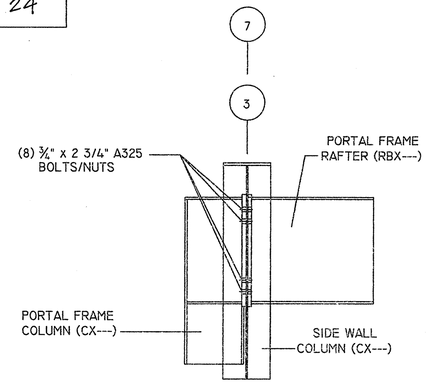

CONNECT PORTAL FRAME RAFTER BEAM AND PORTAL FRAME COLUMN TO EACH SIDE OF SIDE WALL COLUMN WEB AS SHOWN ABOVE.

D
24

PORTAL FRAME CONNECTION TO SIDE WALL COLUMN ALONG GRID "A" AT FL 4 AND 6

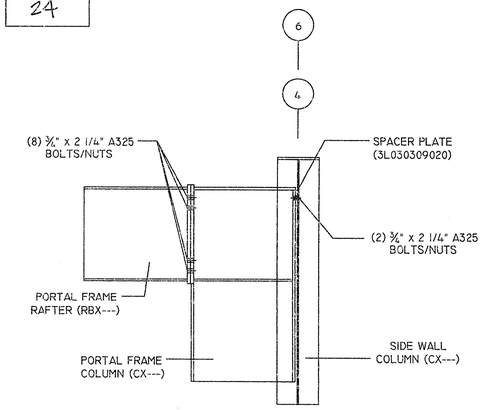

CONNECT PORTAL FRAME COLUMN FO WEB OF SIDE WALL COLUMN WITH SPACER PLATE(3L030309020) AS SHOWN ABOVE.

E
24

PORTAL FRAME CONNECTION TO SIDE WALL COLUMN BASE ALONG GRID "A" AT FL 3 AND 7

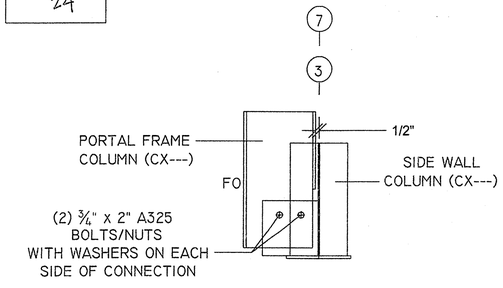

CONNECT PORTAL FRAME COLUMN WEB TO CLIP IN SIDEWALL COLUMN WEB AS SHOWN ABOVE.

F
24

PORTAL FRAME CONNECTION TO SIDE WALL COLUMN BASE ALONG GRID "A" AT FL 4 AND 6

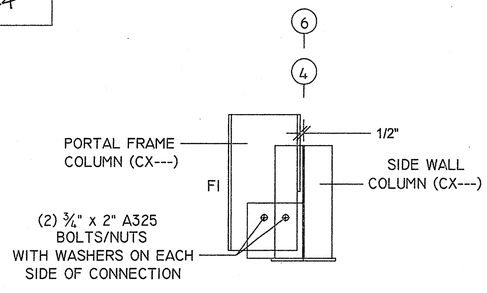

CONNECT PORTAL FRAME COLUMN WEB TO CLIP IN SIDEWALL COLUMN WEB AS SHOWN ABOVE.

G
24

PORTAL FRAME CONNECTION TO SIDE WALL COLUMN ALONG GRID "D" AT FL 2 AND 3

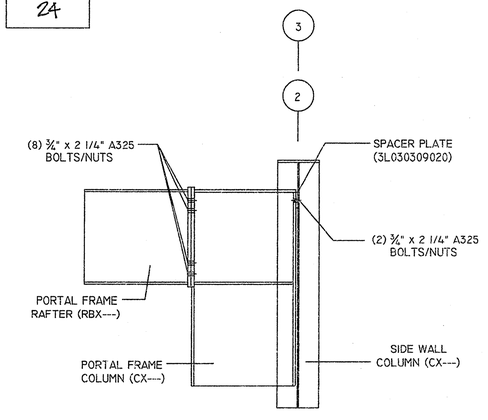

CONNECT PORTAL FRAME COLUMN FO WEB OF SIDE WALL COLUMN WITH SPACER PLATE(3L030309020) AS SHOWN ABOVE.

H
24

PORTAL FRAME CONNECTION TO SIDE WALL COLUMN BASE ALONG GRID "D" AT FL 2 AND 3

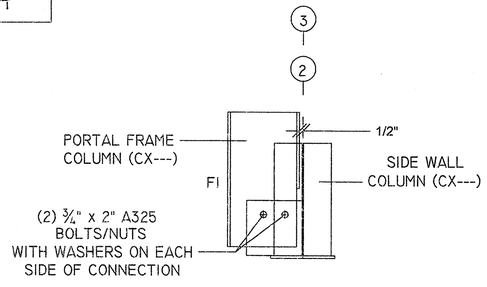

CONNECT PORTAL FRAME COLUMN WEB TO CLIP IN SIDEWALL COLUMN WEB AS SHOWN ABOVE.

DONNIE D. PALMER
REGISTERED PROFESSIONAL ENGINEER
NO. 17001
STATE OF MISSISSIPPI
5/4/09

FOR CONSTRUCTION

THE VP ENGINEER'S SEAL APPLIES ONLY TO THE WORK PRODUCT OF VP AND DESIGN AND PERFORMANCE REQUIREMENTS SPECIFIED BY VP. THE VP ENGINEER'S SEAL DOES NOT APPLY TO THE PERFORMANCE OR DESIGN OF ANY OTHER PRODUCT OR COMPONENT FURNISHED BY VP EXCEPT TO ANY DESIGN OR PERFORMANCE REQUIREMENTS SPECIFIED BY VP.

THIS DRAWING, INCLUDING THE INFORMATION HEREON, REMAINS THE PROPERTY OF VP BUILDINGS.
IT IS PROVIDED SOLELY FOR ERECTING THE BUILDING DESCRIBED IN THE APPLICABLE PURCHASE ORDER AND SHALL NOT BE MODIFIED, REPRODUCED OR USED FOR ANY OTHER PURPOSE WITHOUT PRIOR WRITTEN APPROVAL OF VP BUILDINGS.

THE GENERAL CONTRACTOR AND/OR ERECTOR IS SOLELY RESPONSIBLE FOR ACCURATE, GOOD QUALITY WORKMANSHIP IN ERECTING THIS BUILDING IN CONFORMANCE WITH THIS DRAWING, DETAILS REFERENCED IN THIS DRAWING, ALL APPLICABLE VP ERECTION GUIDES, AND INDUSTRY STANDARDS PERTAINING TO PROPER ERECTION, INCLUDING THE CORRECT USE OF TEMPORARY BRACING.

VP Buildings
3200 Players Club Circle Memphis TN 38125

REV	DATE	BY	DESCRIPTION

NTS

DRAWING

BUILDER Broadmoor, LLC
CUSTOMER John F. Stennis Space Center
LOCATION Stennis Space Center, Mississippi
PROJECT Riverine and Combatant Craft Operations Facility
BUILDERS PO#

VP BUILDINGS
VARCO PRUDEN
A BlueScope Steel Company
VPC VERSION: 7.1f

JOBNO 08-28914EP3
DATE 4/30/09
DRAWN/CHECK BR BR
PAGE 24

5/4/2009 11:56:48 FILENAME: 08-28914 EP3.VPC

a division of BlueScope Buildings North America, Inc.