A — LIFTER AND ROD BRACE CONNECTIONS TO WALL SECONDARY AT FRAMED OPENING LOCATIONS ALONG GRID "A"

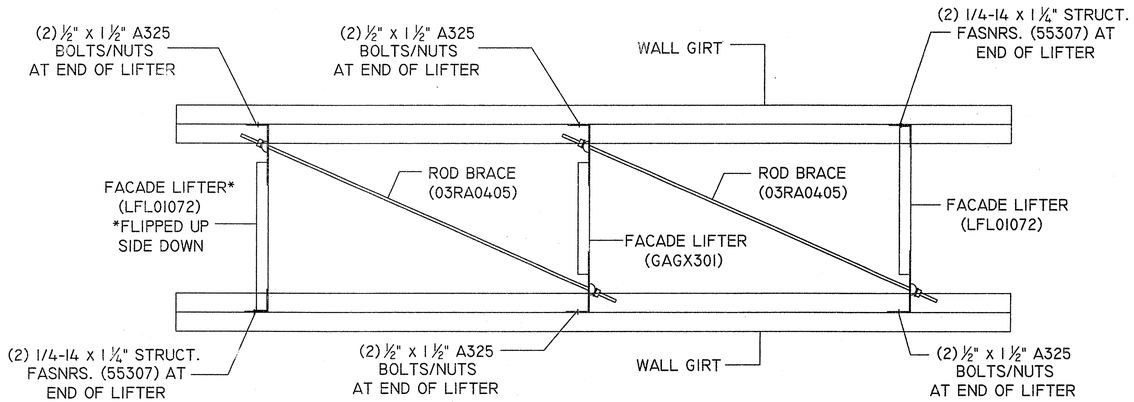

FIELD DRILL 9/16" DIAM. HOLES IN WEB OF WALL SECONDARY FOR CONNECTION OF LIFTERS THAT REQUIRE A BOLTED CONNECTION. ALSO REFER TO SED# FS30AI AND FS30CI FOR LIFTER DETAILS.

B — PSM BLOCKING BRACE CONNECTIONS TO STRUCT. CHANNEL LOCATIONS AT GRID "D"

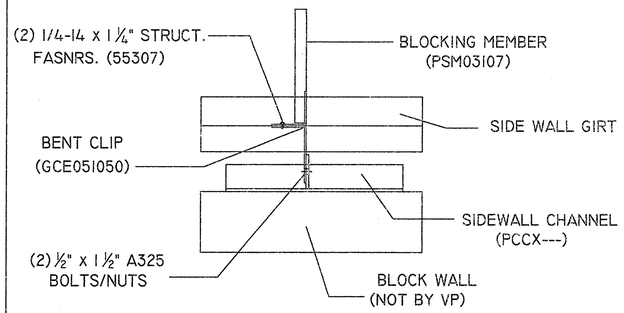

CONNECT BENT CLIP(GCE051050) TO CLIP IN CHANNEL WEB WITH (2) ½" x 1 ½" BOLTS. THEN CONNECT GCE051050 CLIP TO WEB OF GIRT WITH STRUCT. FASNRS AT PSM BLOCKING LOCATIONS. ALSO REFER TO SED# BR09B5 FOR PSM DETAILS.

C — SUPPORT BEAM CONNECTIONS TO CLERESTORY HIGH SIDE COLUMN AT GRID "C"

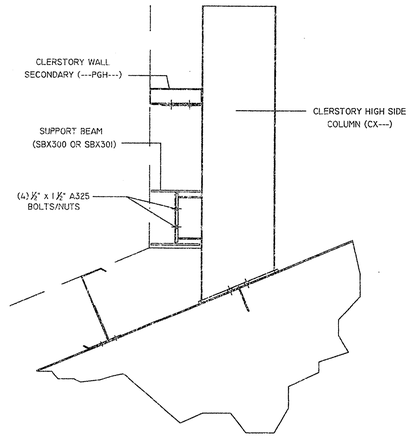

FOR CONSTRUCTION

RONNIE D. PALMER — REGISTERED PROFESSIONAL ENGINEER — NO. 19971 — STATE OF MISSISSIPPI

THE VP ENGINEER'S SEAL APPLIES ONLY TO THE WORK PRODUCT OF VP AND DESIGN AND PERFORMANCE REQUIREMENTS SPECIFIED BY VP. THE VP ENGINEER'S SEAL DOES NOT APPLY TO THE PERFORMANCE OR DESIGN OF ANY OTHER PRODUCT OR COMPONENT FURNISHED BY VP EXCEPT TO ANY DESIGN OR PERFORMANCE REQUIREMENTS SPECIFIED BY VP.

THIS DRAWING, INCLUDING THE INFORMATION HEREON, REMAINS THE PROPERTY OF VP BUILDINGS.
IT IS PROVIDED SOLELY FOR ERECTING THE BUILDING DESCRIBED IN THE APPLICABLE PURCHASE ORDER AND SHALL NOT BE MODIFIED, REPRODUCED OR USED FOR ANY OTHER PURPOSE WITHOUT PRIOR WRITTEN APPROVAL OF VP BUILDINGS.

THE GENERAL CONTRACTOR AND/OR ERECTOR IS SOLELY RESPONSIBLE FOR ACCURATE, GOOD QUALITY WORKMANSHIP IN ERECTING THIS BUILDING IN CONFORMANCE WITH THIS DRAWING, DETAILS REFERENCED IN THIS DRAWING, ALL APPLICABLE VP ERECTION GUIDES, AND INDUSTRY STANDARDS PERTAINING TO PROPER ERECTION, INCLUDING THE CORRECT USE OF TEMPORARY BRACING.

REV	DATE	BY	DESCRIPTION

NTS

VP Buildings
3200 Players Club Circle Memphis TN 38125

DRAWING

BUILDER	Broadmoor, LLC
CUSTOMER	John F. Stennis Space Center
LOCATION	Stennis Space Center, Mississippi
PROJECT	Riverine and Combatant Craft Operations Facility
BUILDERS PO#	

VP BUILDINGS — VARGO PRUDEN — A BlueScope Steel Company
VPC VERSION: 7.11

JOSNO	08-28914EP3
DATE	4/30/09
DRAWN/CHECK	BR BR
PAGE	26

5/4/2009 11:56:48 FILENAME: 08-28914_EP3.VPC

a division of BlueScope Buildings North America, Inc.