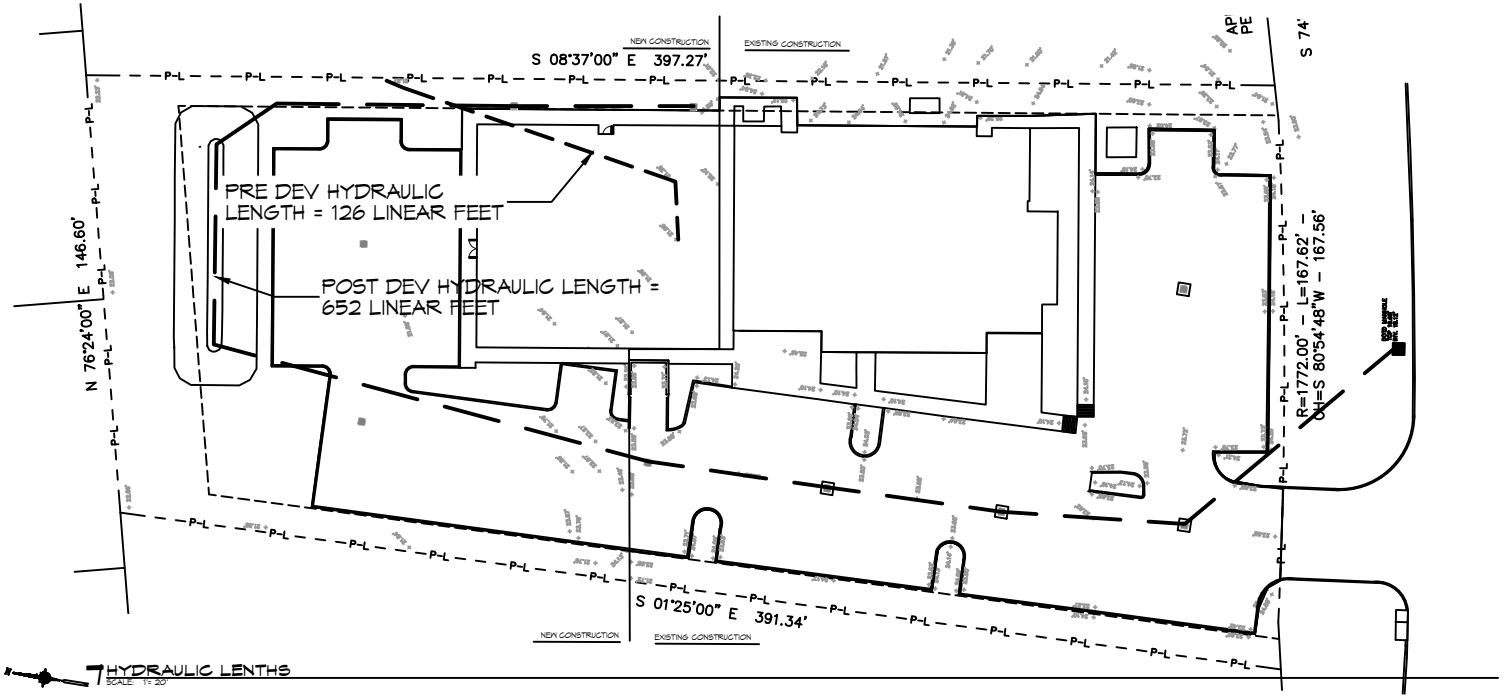

HYDRAULIC LENTHS
SCALE 1" = 20'

DAMMON ENGINEERING, INC.
LOUISIANA & MISSISSIPPI

www.dammonengineering.com
info@dammonengineering.com
PH: 985.649.3832

Chief Engineer: Brian Mistich, PE
5500 Oliver Street
Slidell, LA 70458

#	DESCRIPTION	REVISIONS	DATE

STATE OF LOUISIANA
BRIAN A. MISTICH
License No. 30181
5/12/2022
PROFESSIONAL ENGINEER

NEW ADDITION
HONTAS MOB
71211 LA HWY 21
COVINGTON, LA 70433

JOB No:	2483
DATE:	05-06-2022
DRAWN BY:	DPT
CHECKED BY:	CJC

THIS DRAWING IS THE PROPERTY OF DAMMON ENGINEERING, INC. AND MUST BE RETURNED ON REQUEST. ALL REPRODUCTIONS MUST BEAR THE ORIGINAL SIGNATURE AND SEAL OF THE ENGINEER. ALL REPRODUCTIONS MUST BE MADE FROM THE ORIGINAL SEALED DOCUMENT. 

SHEET TITLE:
SITE GRADING AND DRAINAGE PLAN

DRAWING NUMBER:
C102

SHEET No: 4 of 14