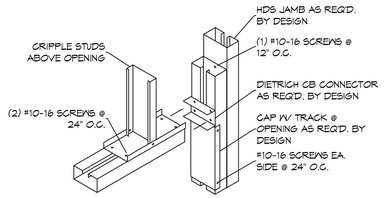

1 MULTIPLE JAMB STUDS
SCALE: N.T.S.

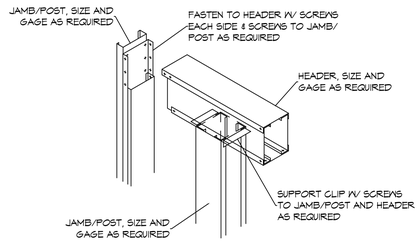

2 HEADER DETAIL
SCALE: N.T.S.

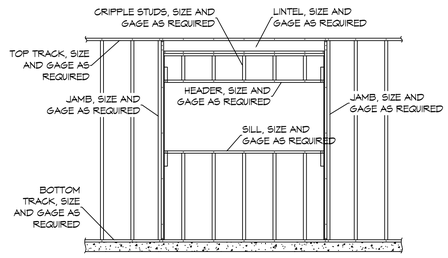

3 LOAD-BEARING WINDOW OPENING
SCALE: N.T.S.

LINTEL, BOXED HEADER SCHEDULE	
WIDTH OF OPENING	BOXED HEADER DESIGNATION
4 FEET OR LESS	400S200-97 [50] (2) BOXED
4 FEET TO 6 FEET	600S250-97 [50] (2) BOXED
6 FEET TO 8 FEET	800S250-97 [50] (2) BOXED

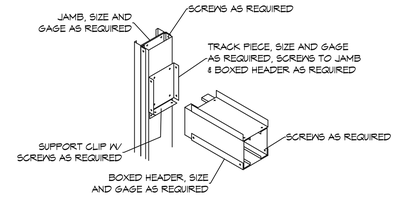

4 BOXED HEADER DETAIL
SCALE: N.T.S.

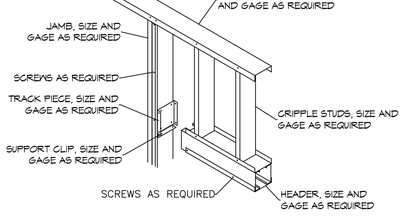

5 LOAD BEARING HEADER JAMB DETAIL
SCALE: N.T.S.

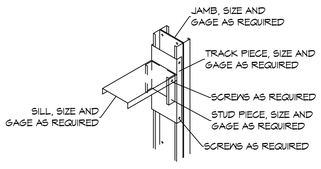

6 SILL DETAIL
SCALE: N.T.S.

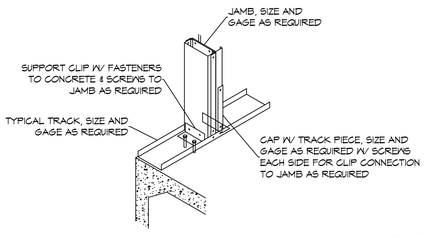

7 BASE CONNECTION
SCALE: N.T.S.

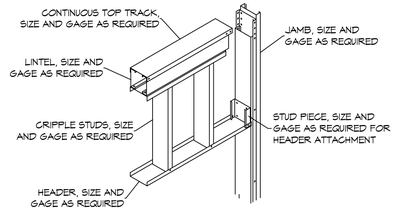

8 LOAD BEARING JAMB AND HEADER DETAIL
SCALE: N.T.S.

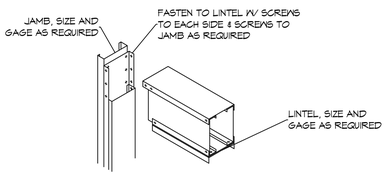

9 LINTEL DETAIL
SCALE: N.T.S.

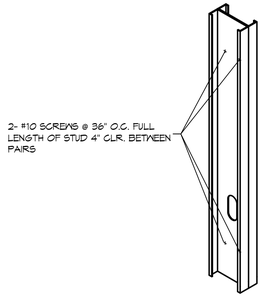

10 BUILT-UP STUD DETAIL
SCALE: N.T.S.

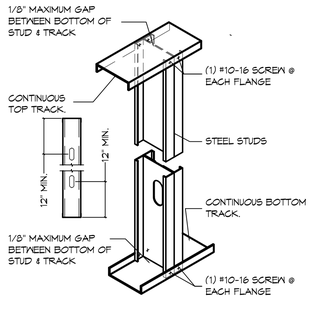

11 TRACK CONNECTION DETAIL
SCALE: N.T.S.

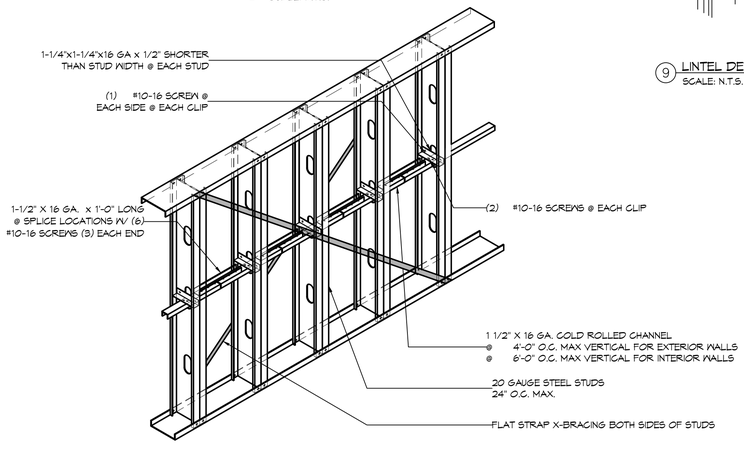

12 HORZ. BRACING DETAIL
SCALE: N.T.S.

DAMMON ENGINEERING, INC.
LOUISIANA & MISSISSIPPI
www.dammonengineering.com
info@dammonengineering.com
PH: 985.649.5832
Chief Engineer: Brian Mistich, PE
Project Engineer: Tait
5541 Crowder Blvd
Slidell, LA 70458

#	DESCRIPTION	REVISIONS	DATE

STATE OF LOUISIANA
BRIAN A. MISTICH
License No. 30187
5/12/2022
PROFESSIONAL ENGINEER

NEW ADDITION
HINTAS MOB
11211 LA HWY 21
COVINGTON, LA 70433

JOB No: 2445 | DATE: 6-15-2022
DRAWN BY: DPD | CHECKED BY: CKD

All drawings and designs contained herein, as an instrument of service, are and shall remain the property of Dammon Engineering, and are not to be used in whole or part for any other project without the written authorization of Dammon Engineering. Dammon Engineering shall not be responsible for any unauthorized alterations to these plans. To the extent that it has been prepared and harmonized without written consent of Dammon Engineering.

SHEET TITLE:
FRAMING DETAILS

DRAWING NUMBER:
S202

SHEET No: 12 of 22

FILE NAME: J:\- Projects - Medical - Permit\2445 - Hintas MOB Addition\Drawings\Current Drawings\S202 - Framing Details.dwg PLOT DATE & TIME: Tuesday, Jun 14, 2022 - 11:05:39 PM