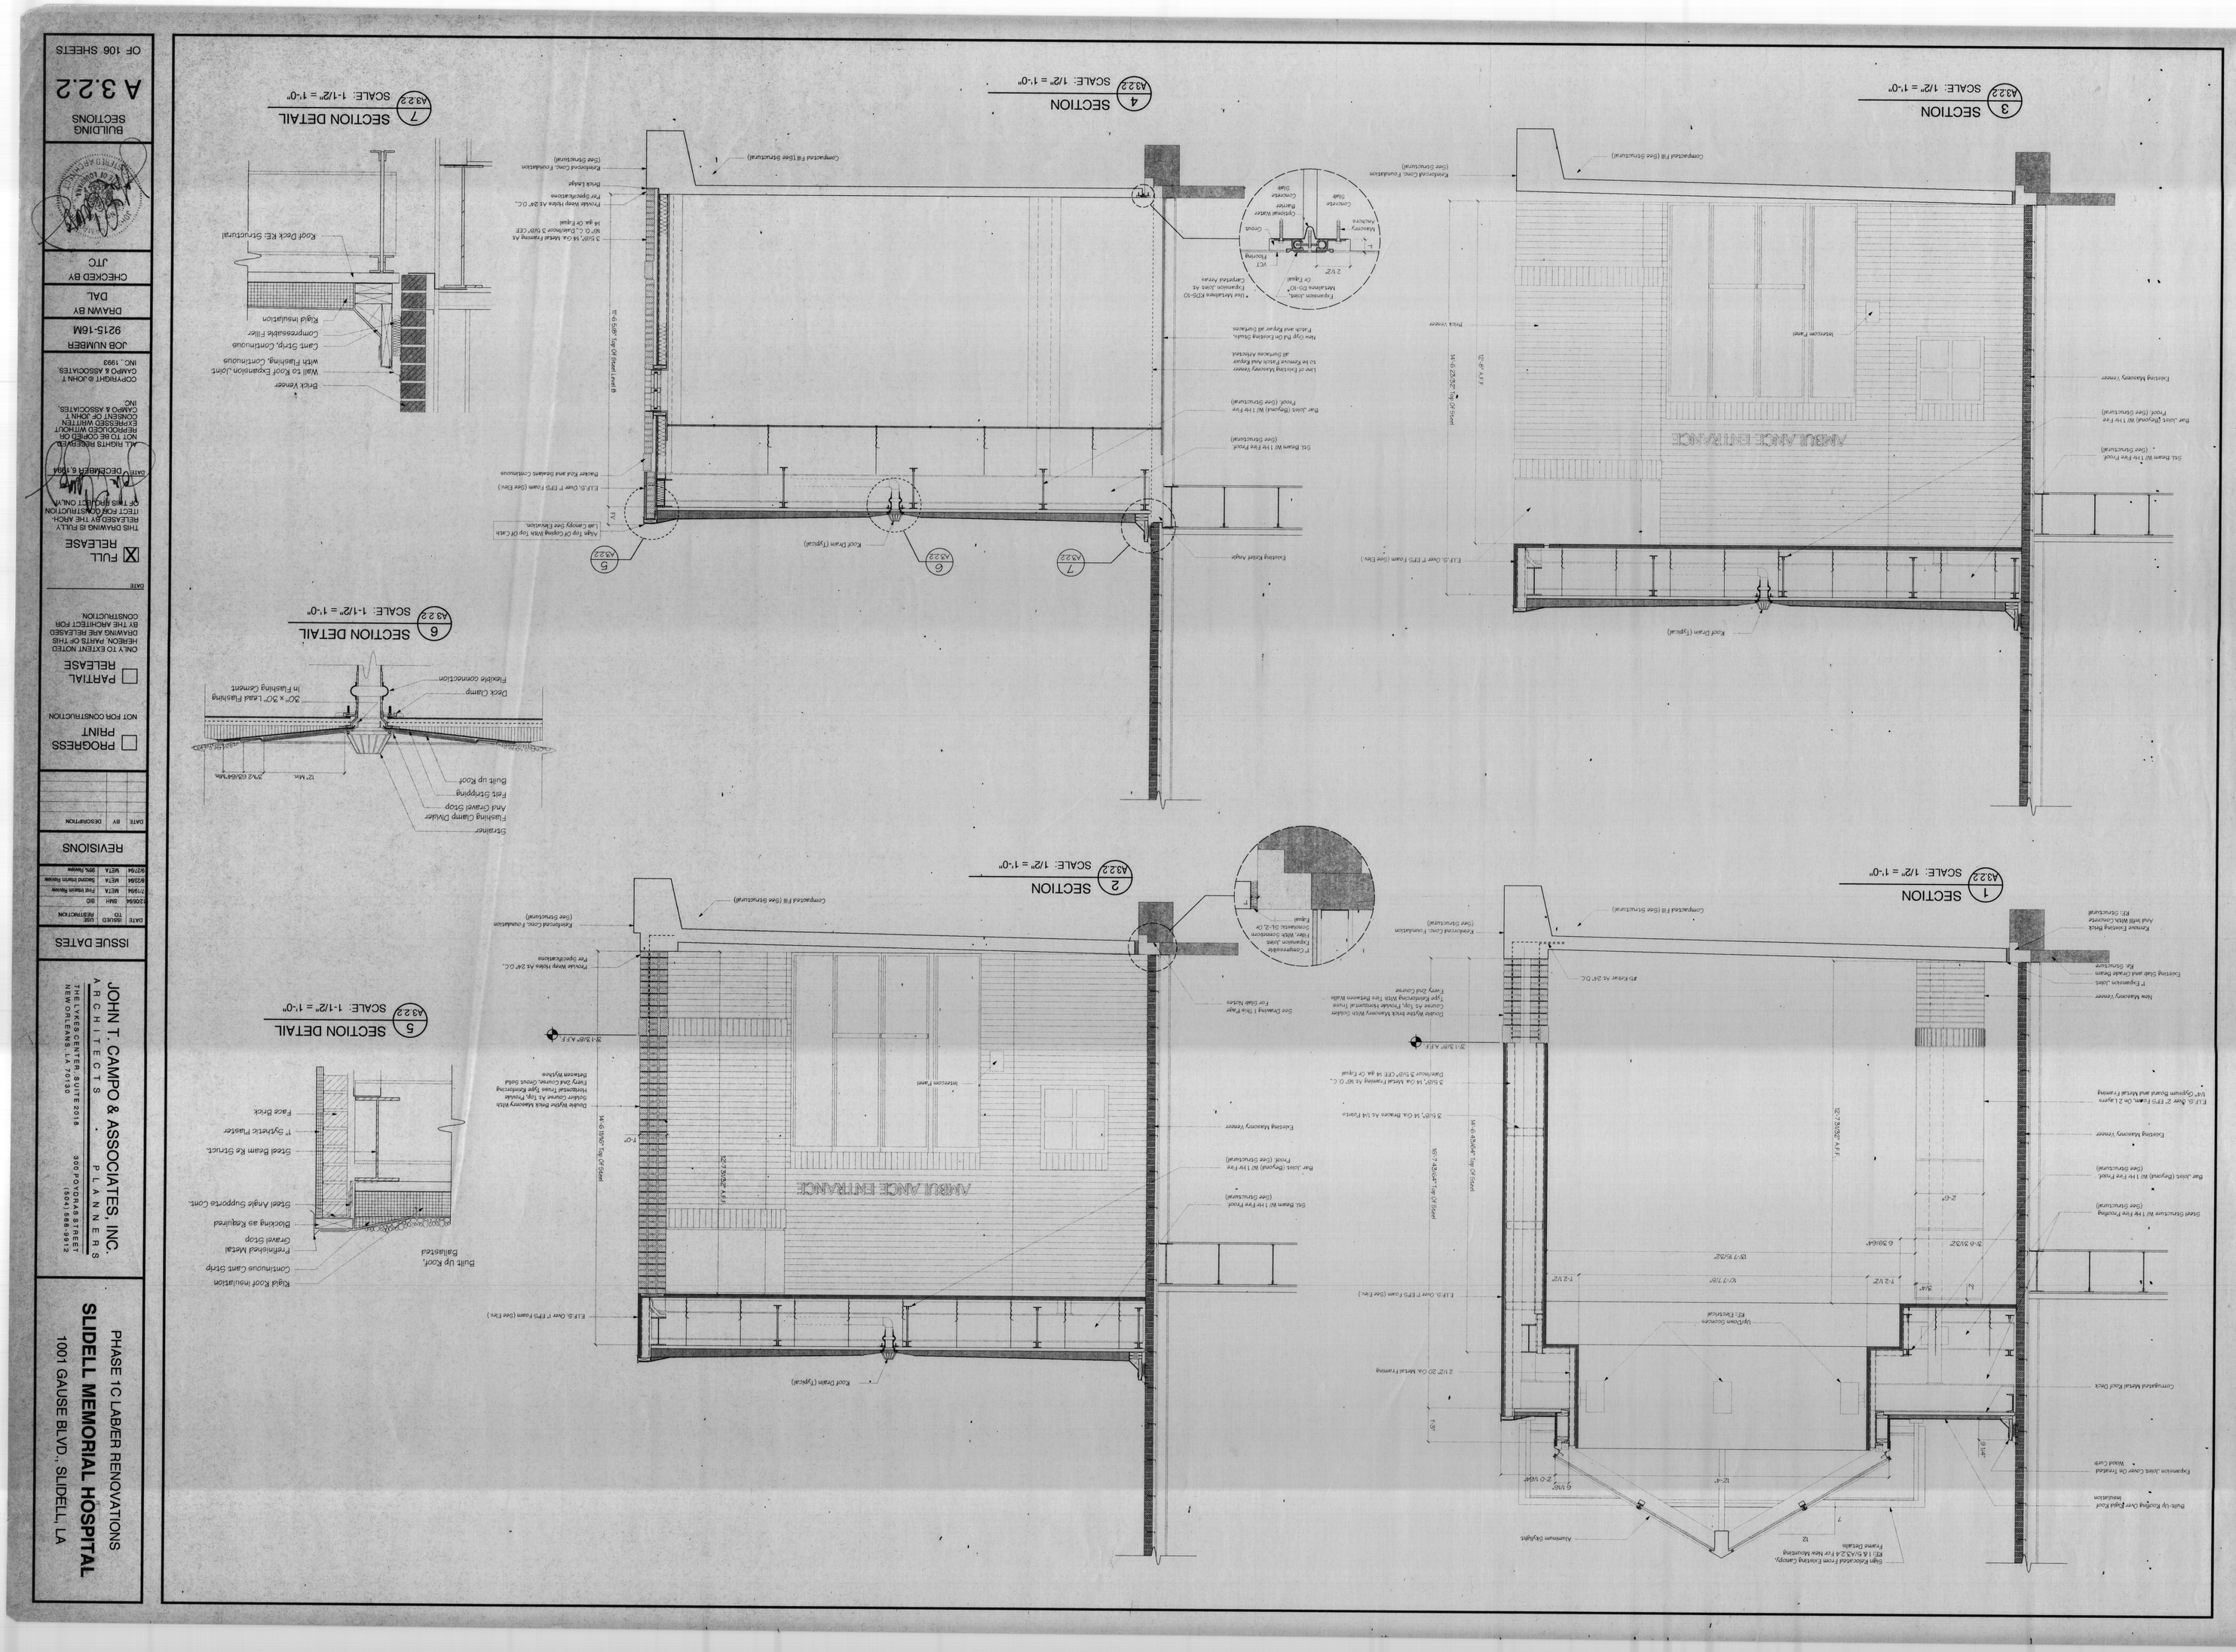
3 SECTION
A322 SCALE: 1/2" = 1'-0"
4 SECTION
A322 SCALE: 1/2" = 1'-0"
7 SECTION DETAIL
A322 SCALE: 1-1/2" = 1'-0"
6 SECTION DETAIL
A322 SCALE: 1-1/2" = 1'-0"
2 SECTION
A322 SCALE: 1/2" = 1'-0"
1 SECTION
A322 SCALE: 1/2" = 1'-0"
5 SECTION DETAIL
A322 SCALE: 1-1/2" = 1'-0"
MEDICAL ENTRANCE
Compacted Fill (See Structural)
Reinforced Conc. Foundation (See Structural)
Roof Drain (Typical)
Interior Panel
Existing Masonry Veneer
Existing Exterior Wall
Roof Deck KE Structural
Brick Veneer
Rigid Insulation
Compressible Filler
Cant Strip, Continuous
Wall to Roof Expansion Joint With Flashing, Continuous
Steel Angle Supported Cont.
Flashing as Required
Termination Metal
Gravel Stop
Built Up Roof, Ballasted
Face Brick
Structural Plaster
Steel Beam KE Struct.
Roof Drain
Built Up Roofing
Flashing Clamp Divider
Anvil Gravel Stop
Flexible Connection
Deck Clamp
Strainer
Roof Deck
Existing Masonry Veneer
Steel Beam W/ 1 hr Fire Proof (See Structural)
Bar Joists (Ground) W/ 1 hr Fire Proof (See Structural)
Existing Masonry Veneer
Steel Structure W/ 1 hr Fire Proofing (See Structural)
Bar Joists (Ground) W/ 1 hr Fire Proof (See Structural)
Existing Masonry Veneer
Corrugated Metal Roof Deck
Pre-Cast Concrete Wall Panel
Existing Sub and Grade Beam
Existing Masonry Veneer
Brick Veneer
Aluminum Skylights
Roof Drain (Typical)
Compressed Fill (See Structural)
Reinforced Conc. Foundation (See Structural)
Roof Deck KE Structural
Brick Veneer
Steel Beam KE Struct.
Steel Angle Supported Cont.
Flashing as Required
Termination Metal
Gravel Stop
Built Up Roof, Ballasted
Face Brick
Structural Plaster
Steel Beam W/ 1 hr Fire Proof (See Structural)
Bar Joists (Ground) W/ 1 hr Fire Proof (See Structural)
Existing Masonry Veneer
Steel Beam W/ 1 hr Fire Proof