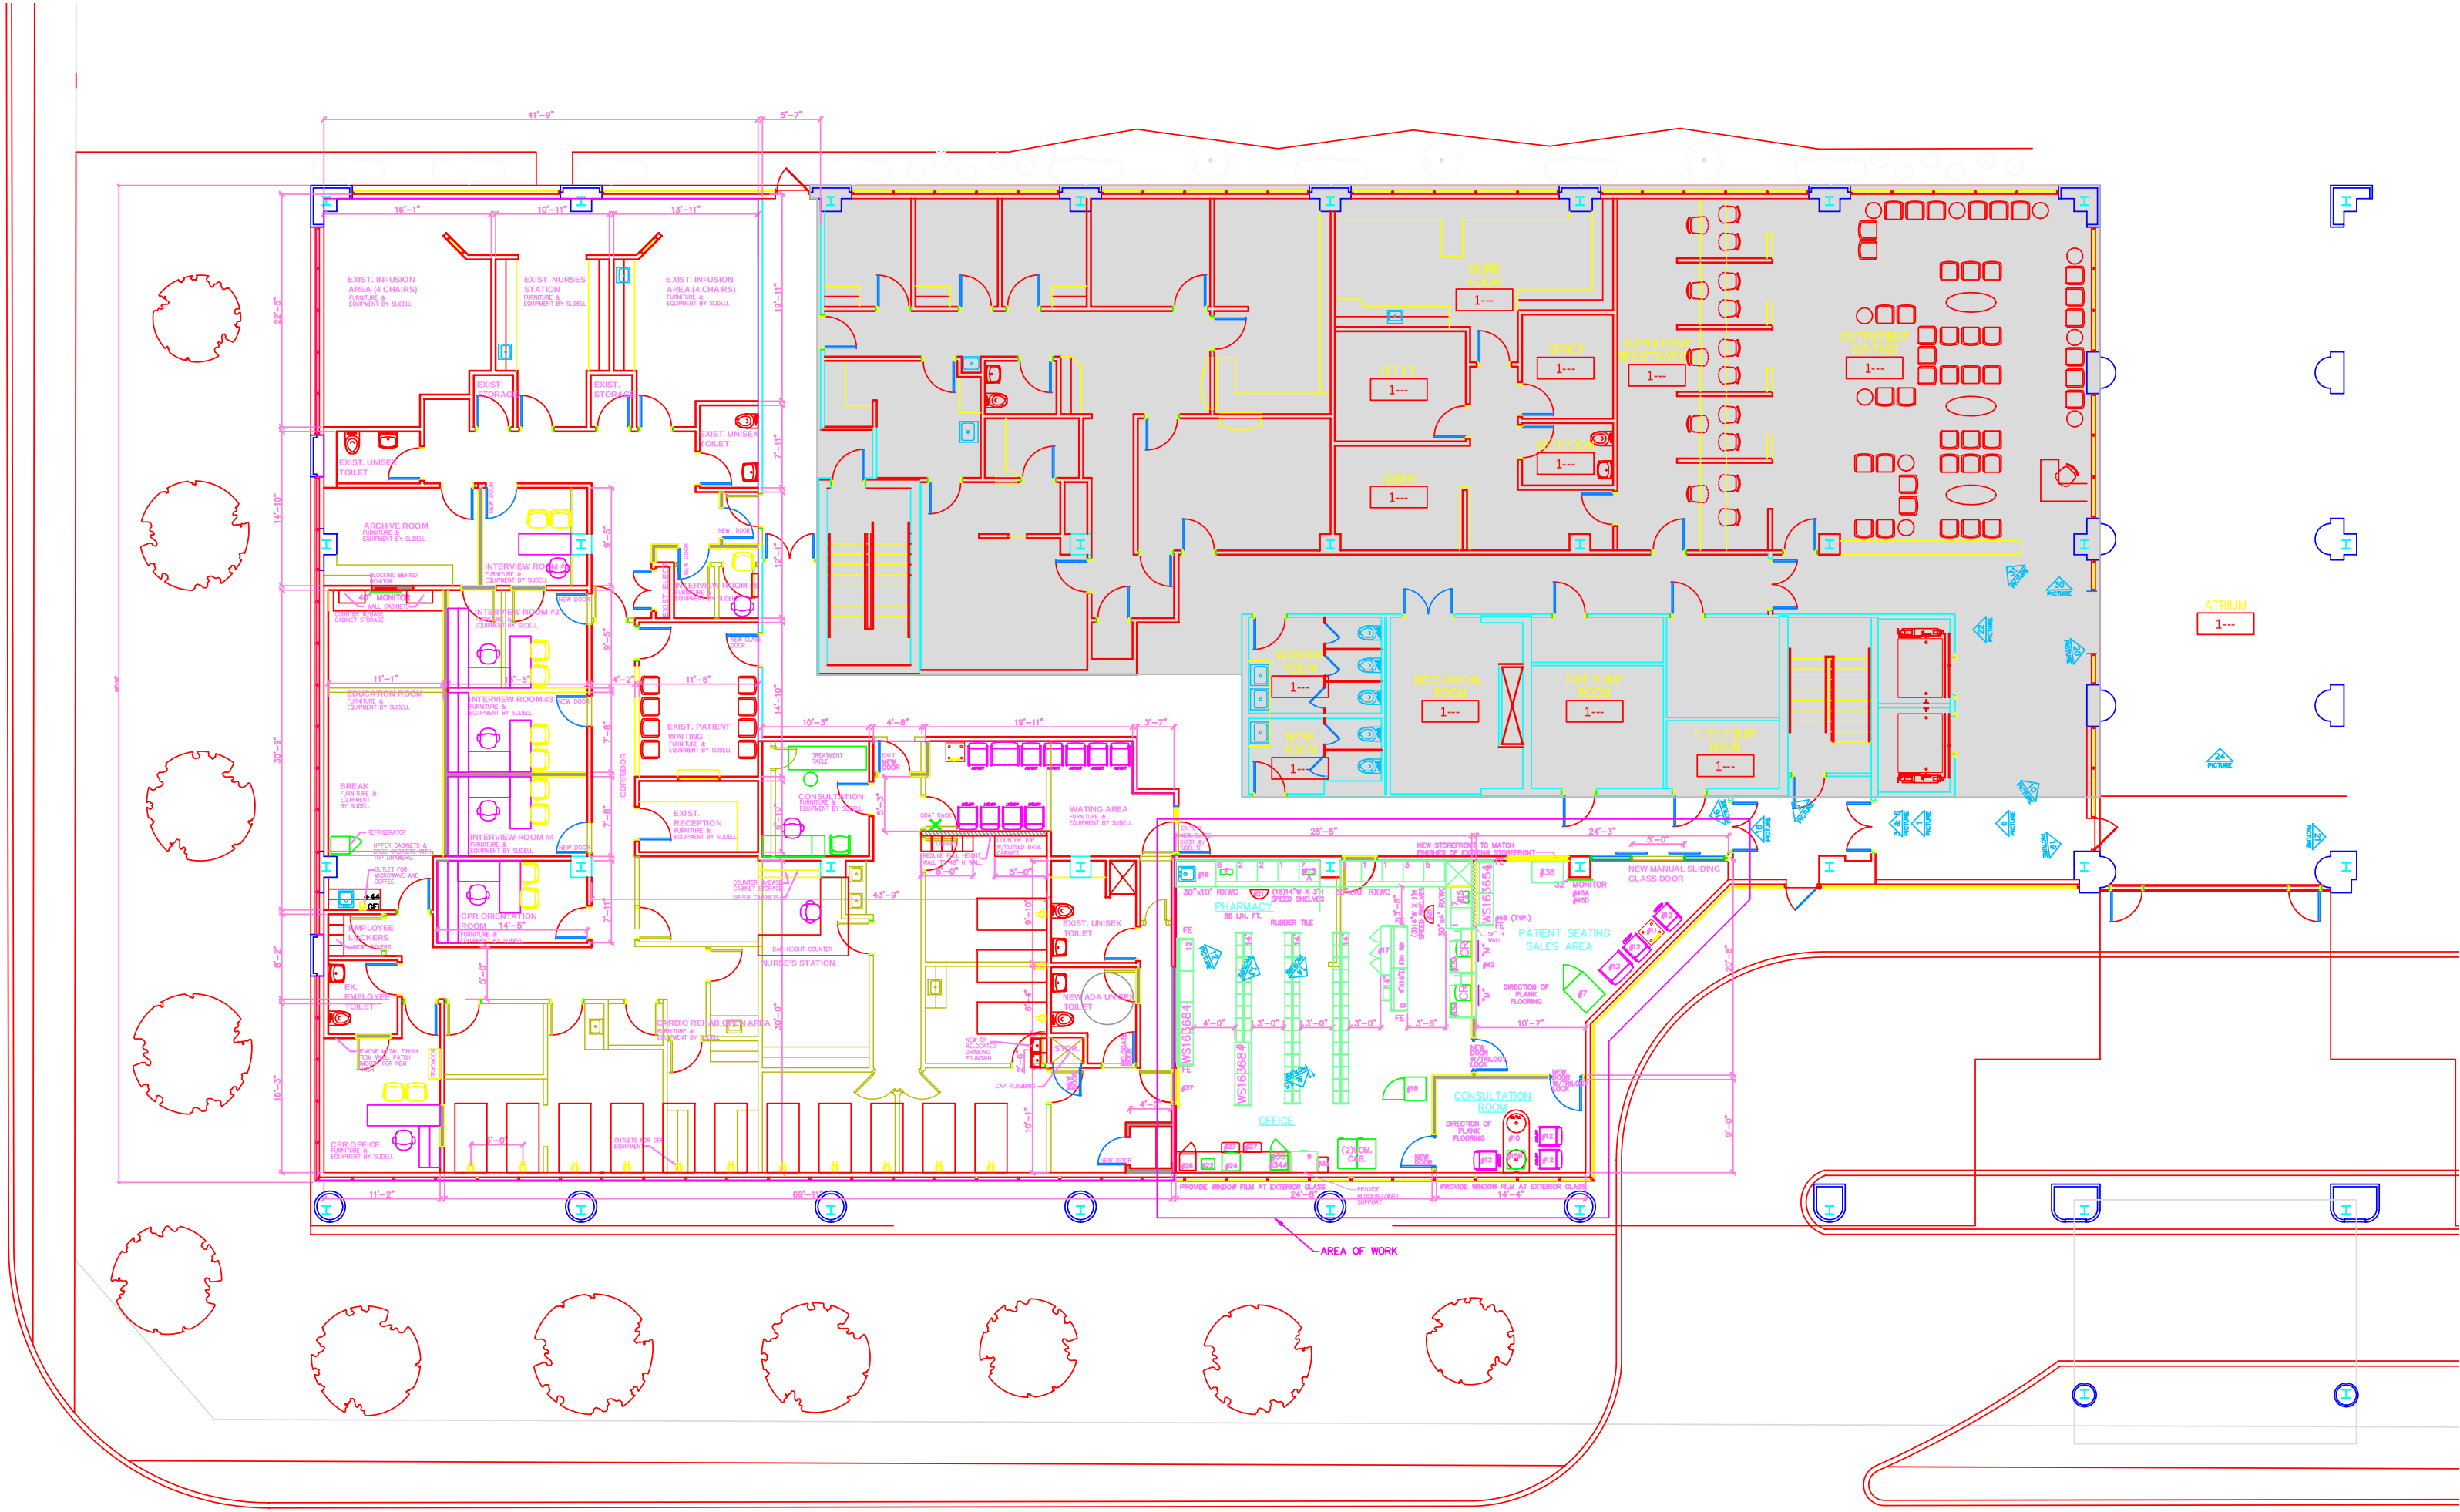
EXIST. INFUSION AREA (4 CHAIRS)
EXIST. NURSES STATION
EXIST. INFUSION AREA (4 CHAIRS)
EXIST. STORAGE
EXIST. STORAGE
EXIST. UNISEX TOILET
EXIST. UNISEX TOILET
ARCHIVE ROOM
INTERVIEW ROOM #1
INTERVIEW ROOM #2
INTERVIEW ROOM #3
INTERVIEW ROOM #4
EDUCATION ROOM
BREAK
EMPLOYEE LOCKERS
EX. EMPLOYEE TOILET
CPR ORIENTATION ROOM
CPR OFFICE
CORRIDOR
EXIST. PATIENT WAITING
EXIST. RECEPTION
CONSULTATION
NURSE'S STATION
CARDIO REHAB LIFE AREA
WAITING AREA
EXIST. UNISEX TOILET
NEW ADA UNISEX TOILET
WORK ROOM
OFFICE
ADMIN
OFFICE
OUTPATIENT COORDINATOR
OUTPATIENT WAITING
WOMENS ROOM
MENS ROOM
MECHANICAL ROOM
FIRE PUMP ROOM
ELEV EQUIP ROOM
ATRIUM
PHARMACY
OFFICE
CONSULTATION ROOM
PATIENT SEATING SALES AREA
NEW MANUAL SLIDING GLASS DOOR
AREA OF WORK