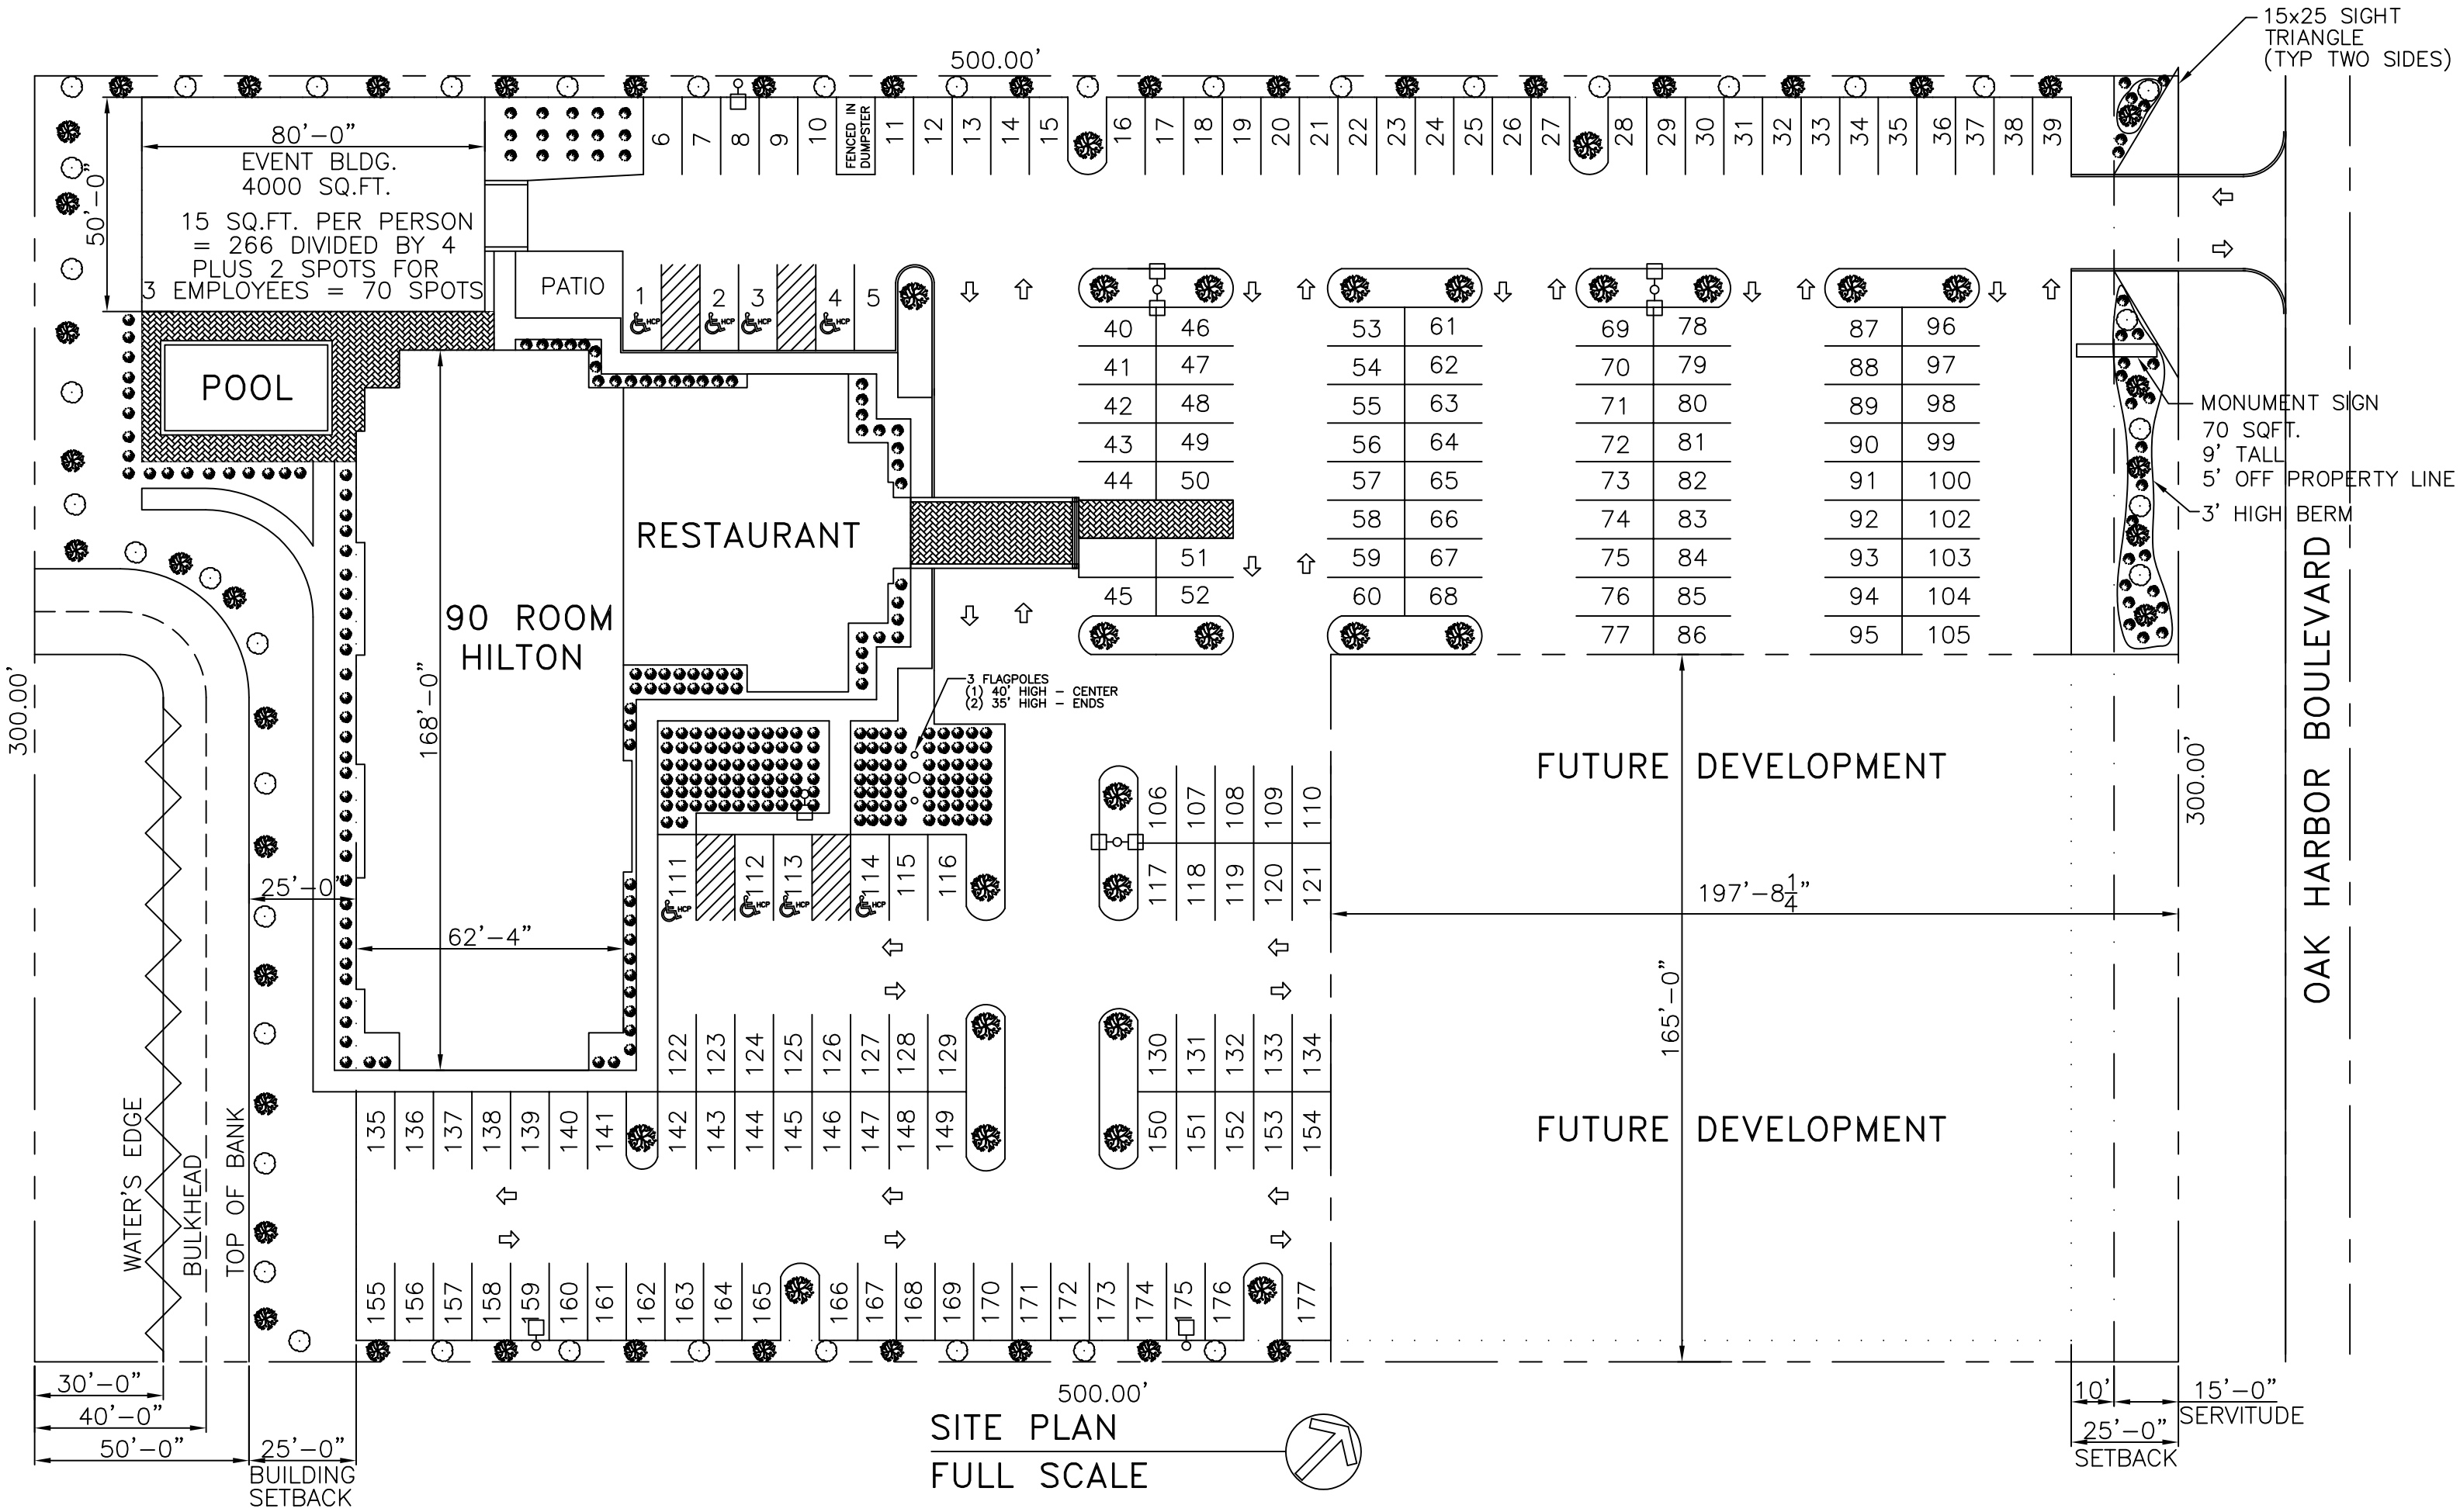

SITE PLAN
FULL SCALE