FLOOD ZONE

ZONE: C

BUILDING ELEVATION

BASE FLOOD ELEVATION N/A

LEGEND

PROPERTY LINE
EXISTING FENCE

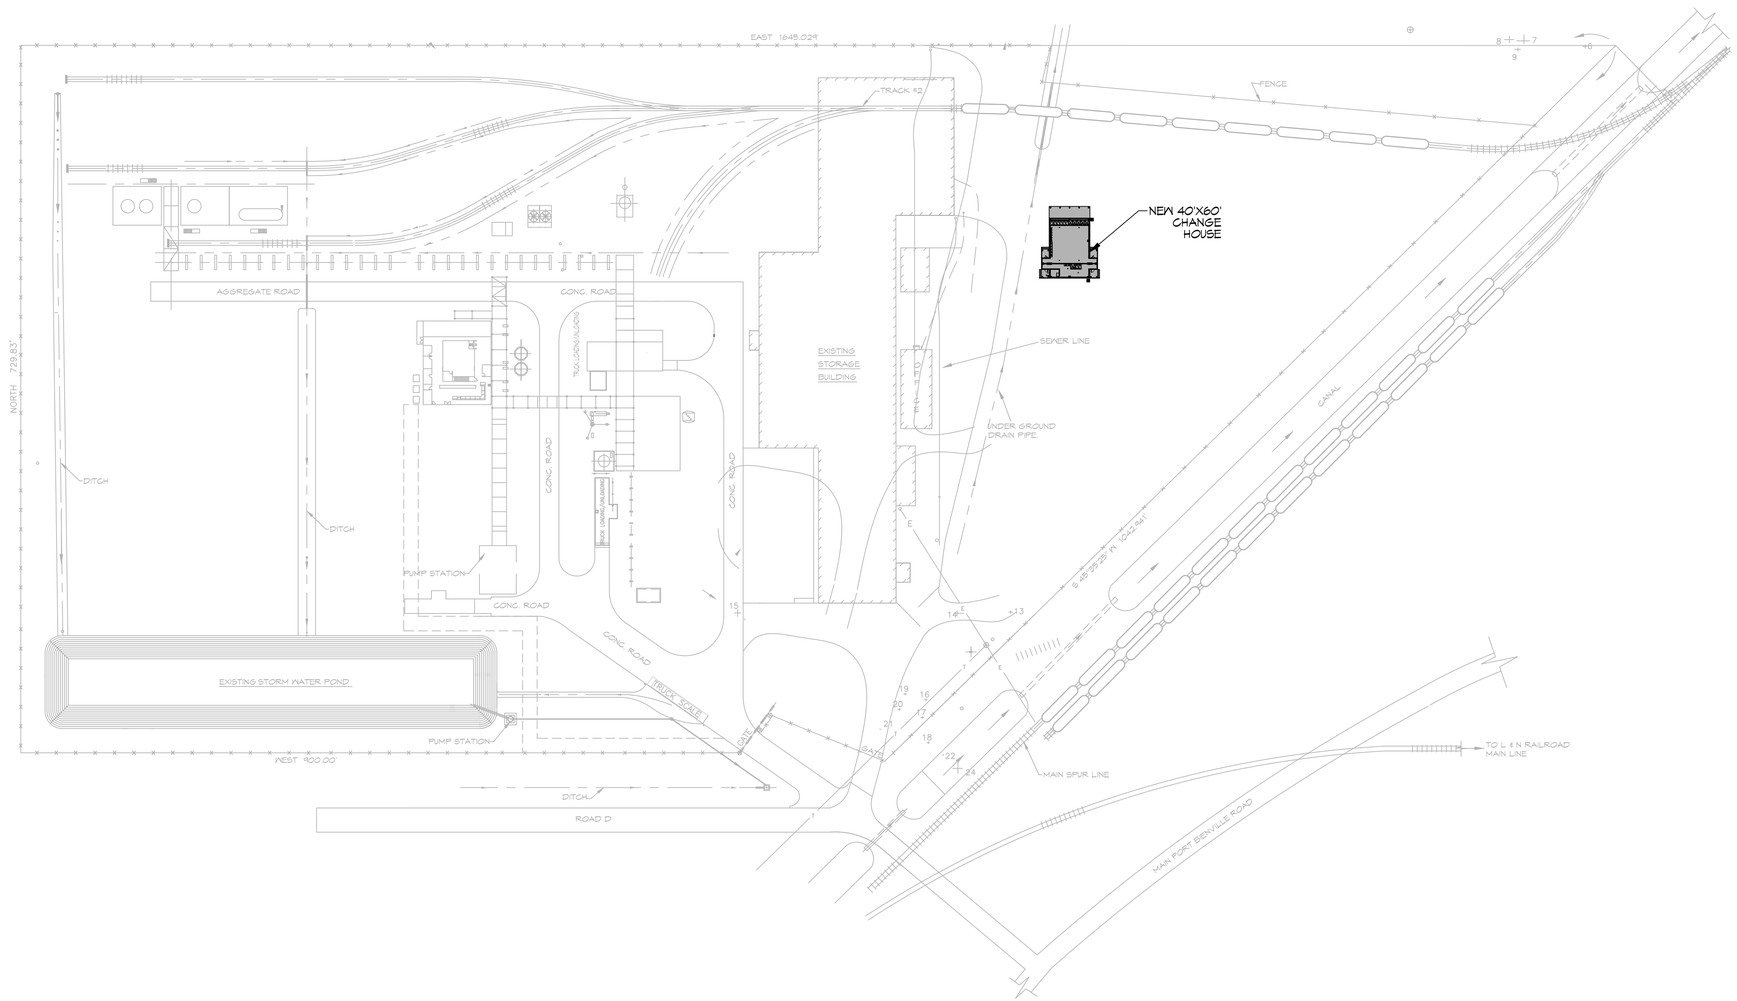

6 SITE PLAN
SCALE: 1" = 70'-0"

DAMMON ENGINEERING, INC.
LOUISIANA & MISSISSIPPI
www.dammonengineering.com
info@dammonengineering.com
PH: 985.649.5832

Chief Engineer: Brian Mistich, PE
554 Old Spanish Trail
Slidell, LA 70458

REVISIONS

#	DESCRIPTION	DATE

SEAL:

NEW RESTROOMS BUILDING

SNF POLYCHEMIE

3030 PORT & HARBOR DR. RD. D
BAY ST. LOUIS, MS. 39520

JOB No:	24-72	DATE:	01-25-2023
DRAWN BY:	CKD	CHECKED BY:	JMS

This drawing is the property of Dammon Engineering, and is protected by copyright laws. Any reproduction of this drawing, in whole or in part, without written permission of Dammon Engineering, and its owners, is prohibited. 

SHEET TITLE:
SITE PLAN

DRAWING NUMBER:

C101

SHEET No: 3 of 1