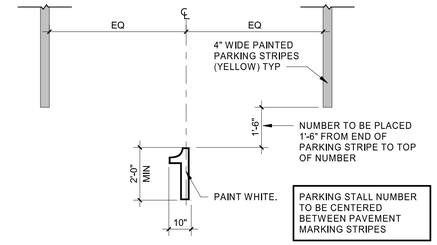

12 TRUCK PARKING STALL NUMBER

3/8" = 1'-0"

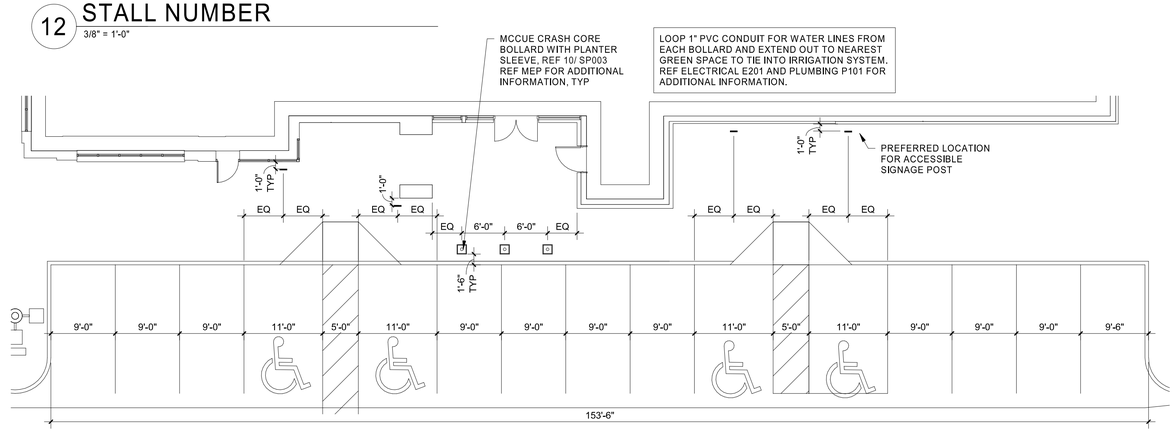

10 ACCESSIBLE SIGNAGE POST LOCATION; TYP.

1" = 10'-0"

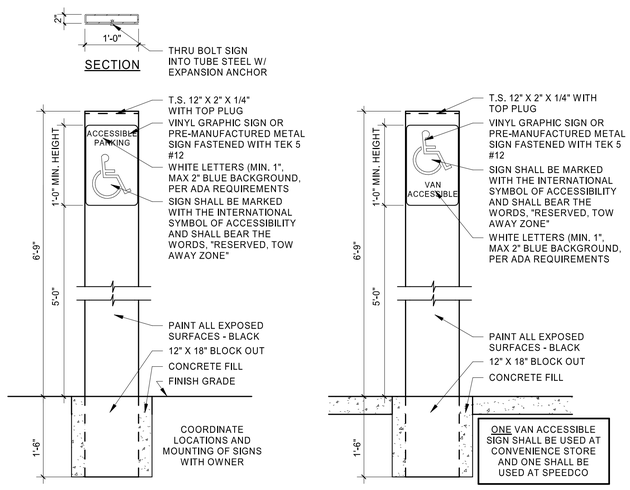

11 ACCESSIBLE SIGNAGE POST

3/4" = 1'-0"

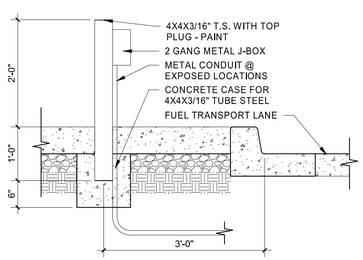

9 POWER FOR TANKER TRUCK SECTION

3/4" = 1'-0"

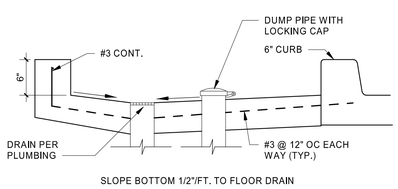

8 RV DUMP SECTION

1" = 1'-0"

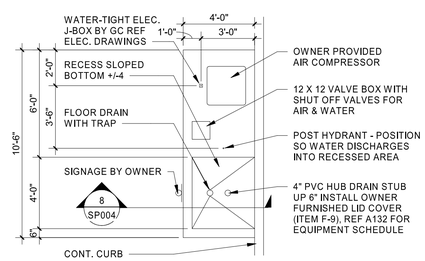

7 AIR/WATER ISLAND/ RV DUMP

1/4" = 1'-0"

6 PAINTED "RV" LETTERING

3/8" = 1'-0"

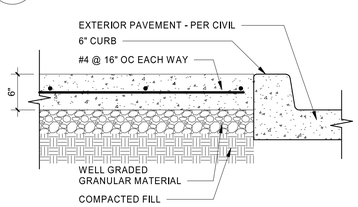

5 SLAB SECTION AT LP GAS TANK

1" = 1'-0"

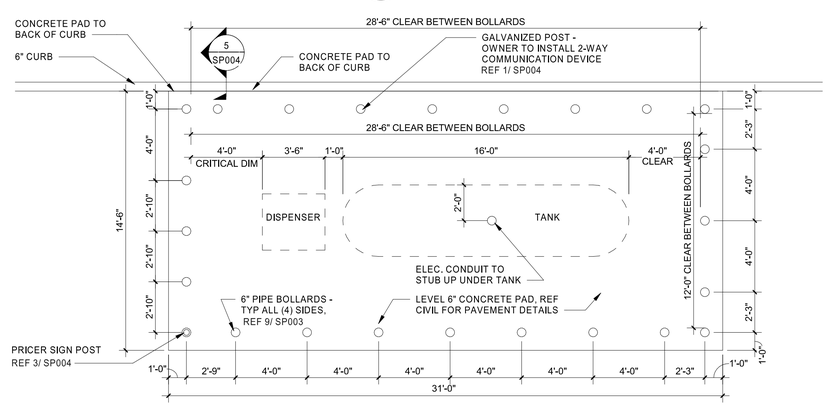

4 LP GAS TANK PAD

1/4" = 1'-0"

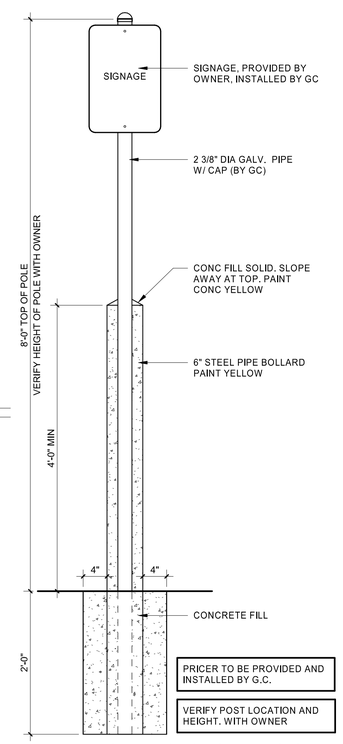

3 PRICER & SIGN POST

1" = 1'-0"

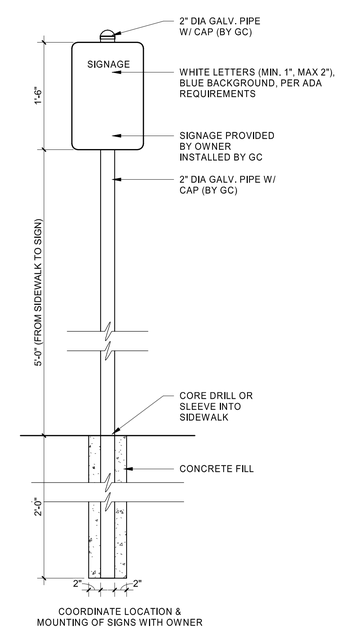

2 SIGN DETAIL

1" = 1'-0"

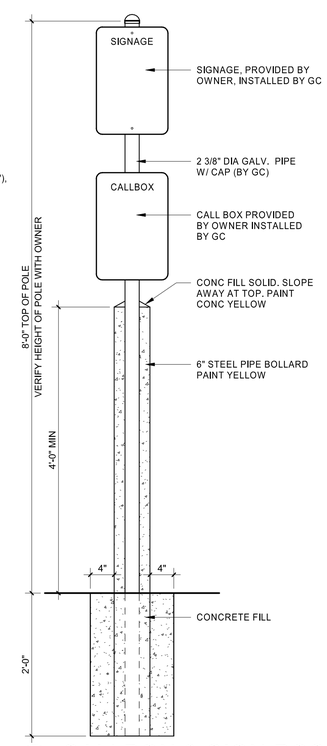

1 CALLBOX & SIGN POST

1" = 1'-0"

HFA
HARRISON FRENCH & ASSOCIATES, PLLC
t 479.273.7780
1705 S. Walton Blvd., Suite 3
Bentonville, Arkansas 72712
www.hfa-ae.com

STIPULATION FOR REUSE
THIS DRAWING WAS PREPARED FOR LOVE'S TRAVEL STOPS AT NICHOLSON, MS
CONVENIENCE STORE WITH ITS ISSUE DATE ON 3/09/23 AND IT IS NOT INTENDED FOR USE ON ANY OTHER PROJECT SITE OR AT A LATER TIME. THE REUSE OF THIS DRAWING WITHOUT OR EXAMPLE ON ANOTHER PROJECT WITHOUT WRITTEN AUTHORIZATION BY LICENSED ARCHITECTS AND ENGINEERS, REPRODUCTION OF THIS DRAWING FOR ANY PURPOSE OTHER THAN THAT AUTHORIZED AND MAY BE CONTRARY TO LAW.

Loves
STORE NUMBER: 860
I-59, EXIT 1
NICHOLSON, MS 39466
JOB NUMBER: 03-23-30009
T1-180

ISSUE BLOCK

CHECKED BY:	MAP
DRAWN BY:	ASE
DOCUMENT DATE:	02/06/23
PROTO:	T1-180
PROTO CYCLE:	Q4 - 2022

REGISTERED ARCHITECT
BOGUE L. EBBRECHT
4925
STATE OF MISSISSIPPI
Bogue Louis Ebbrecht
Digitally signed by Bogue Louis Ebbrecht
DN: cn=Bogue Louis Ebbrecht, c=US, o=Harrison French & Associates, L=Bentonville, S=ARKANSAS
Date: 2023.02.07 15:43:54-06'00'

SITE DETAILS

SHEET:
SP004

2/6/2023 3:32:11 PM
C:\Users\melyssa.prenger\Documents\2021 Revit Projects\Loves_Nicholson_MS_ARC_T2_180_v21_HFA Melyssa Prenger.rvt
2016-SP004-SITE DETAILS