LEGEND:

– – – – 5/8" FIRE RETARDANT PLYWOOD BLOCKING BETWEEN STUDS. TYP, UNO. REF RESTROOM, SHELVING, AND INTERIOR ELEVATIONS FOR ADDITIONAL BLOCKING INFORMATION

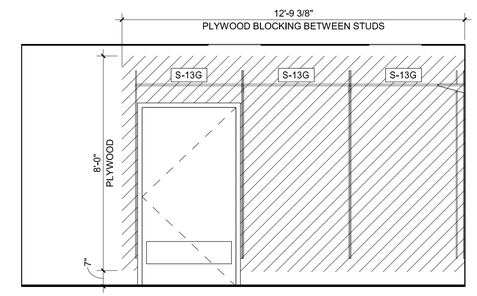

8 SHELVING ELEVATION
3/8" = 1'-0"

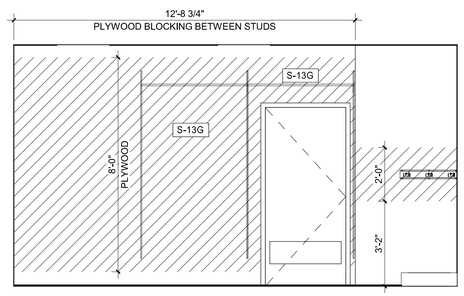

7 SHELVING ELEVATION
3/8" = 1'-0"

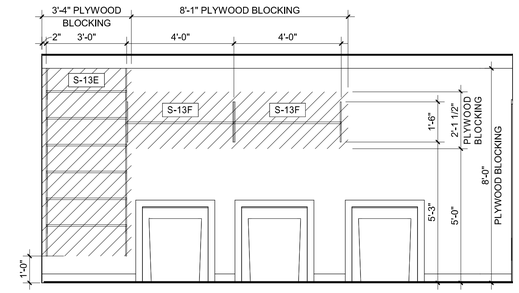

6 SHELVING ELEVATION
3/8" = 1'-0"

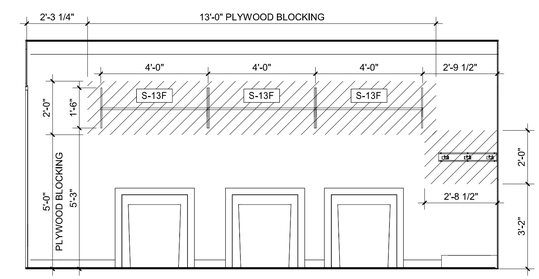

5 SHELVING ELEVATION
3/8" = 1'-0"

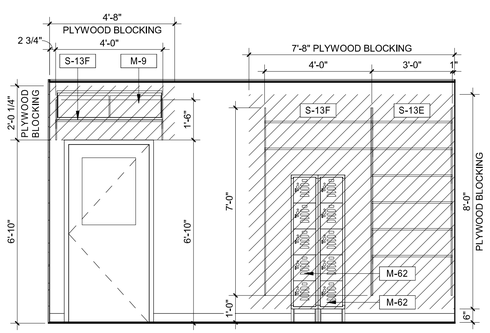

4 SHELVING ELEVATION
3/8" = 1'-0"

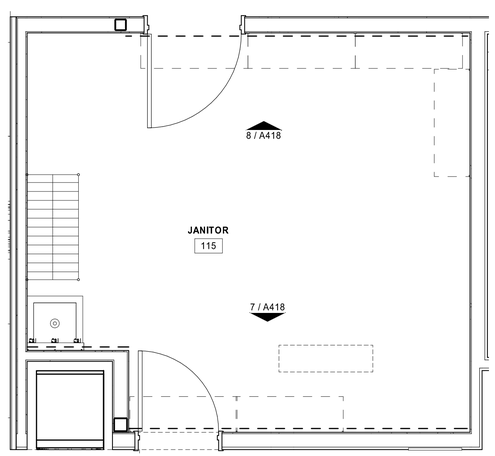

3 JANITOR SHELVING LOCATION PLAN
3/8" = 1'-0"

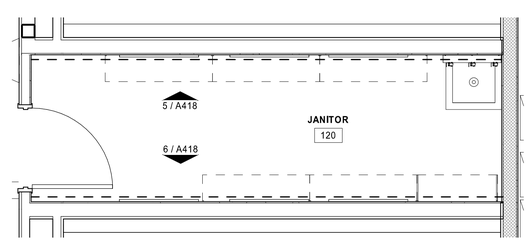

2 JANITOR SHELVING LOCATION PLAN
3/8" = 1'-0"

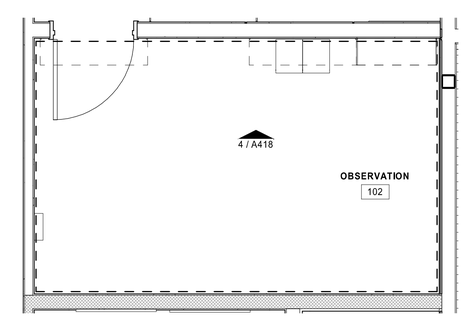

1 OBSERVATION SHELVING LOCATION PLAN
3/8" = 1'-0"

HFA
HARRISON FRENCH
& ASSOCIATES, PLLC
t 479.273.7780
1705 S. Walton Blvd., Suite 3
Bentonville, Arkansas 72712
www.hfa-ae.com

STIPULATION FOR REUSE
THIS DRAWING WAS PREPARED FOR USE ON A PROJECT IN NICHOLSON, MS
CONTRARY TO THIS, IT WAS ISSUED WITH ITS ISSUE DATE ON 3/09/23 AND IT IS NOT INTENDED FOR USE ON ANY OTHER PROJECT SITE OR AT A LATER TIME. SUCH USE IS AT THE USER'S SOLE RISK OR EXAMPLE ON ANOTHER PROJECT WITHOUT THE WRITTEN CONSENT OF LICENSED ARCHITECTS AND ENGINEERS. REPRODUCTION OF THIS DRAWING FOR USE ON ANOTHER PROJECT IS NOT AUTHORIZED AND MAY BE CONTRARY TO THE LAW.

Love's

STORE NUMBER: 860
I-59, EXIT 1
NICHOLSON, MS 39466
JOB NUMBER: 03-23-30/09
T1-180

ISSUE BLOCK

CHECKED BY:	MAP
DRAWN BY:	ASE
DOCUMENT DATE:	02/06/23
PROTO:	T1-180
PROTO CYCLE:	Q4 - 2022

REGISTERED ARCHITECT
BOGUE L. EBBRECHT
4925
STATE OF MISSISSIPPI

Bogue Louis Ebbrecht

Digitally signed by Bogue Louis Ebbrecht
DN: cn=Bogue Louis Ebbrecht, c=US, o=Harrison French & Associates, L=Bentonville, S=ARKANSAS, C=US
Date: 2023.02.27 15:54:13-06'00'

SHELVING ELEVATIONS

SHEET:
A418

3/6/2023 3:31:09 PM
C:\Users\melyssa.prenger\Documents\2021 Revit Projects\Loves_Nicholson_MS_ARC_T2_180_v21_HFA Melyssa.Prenger.rvt
23154-418-SHELVING ELEVATIONS