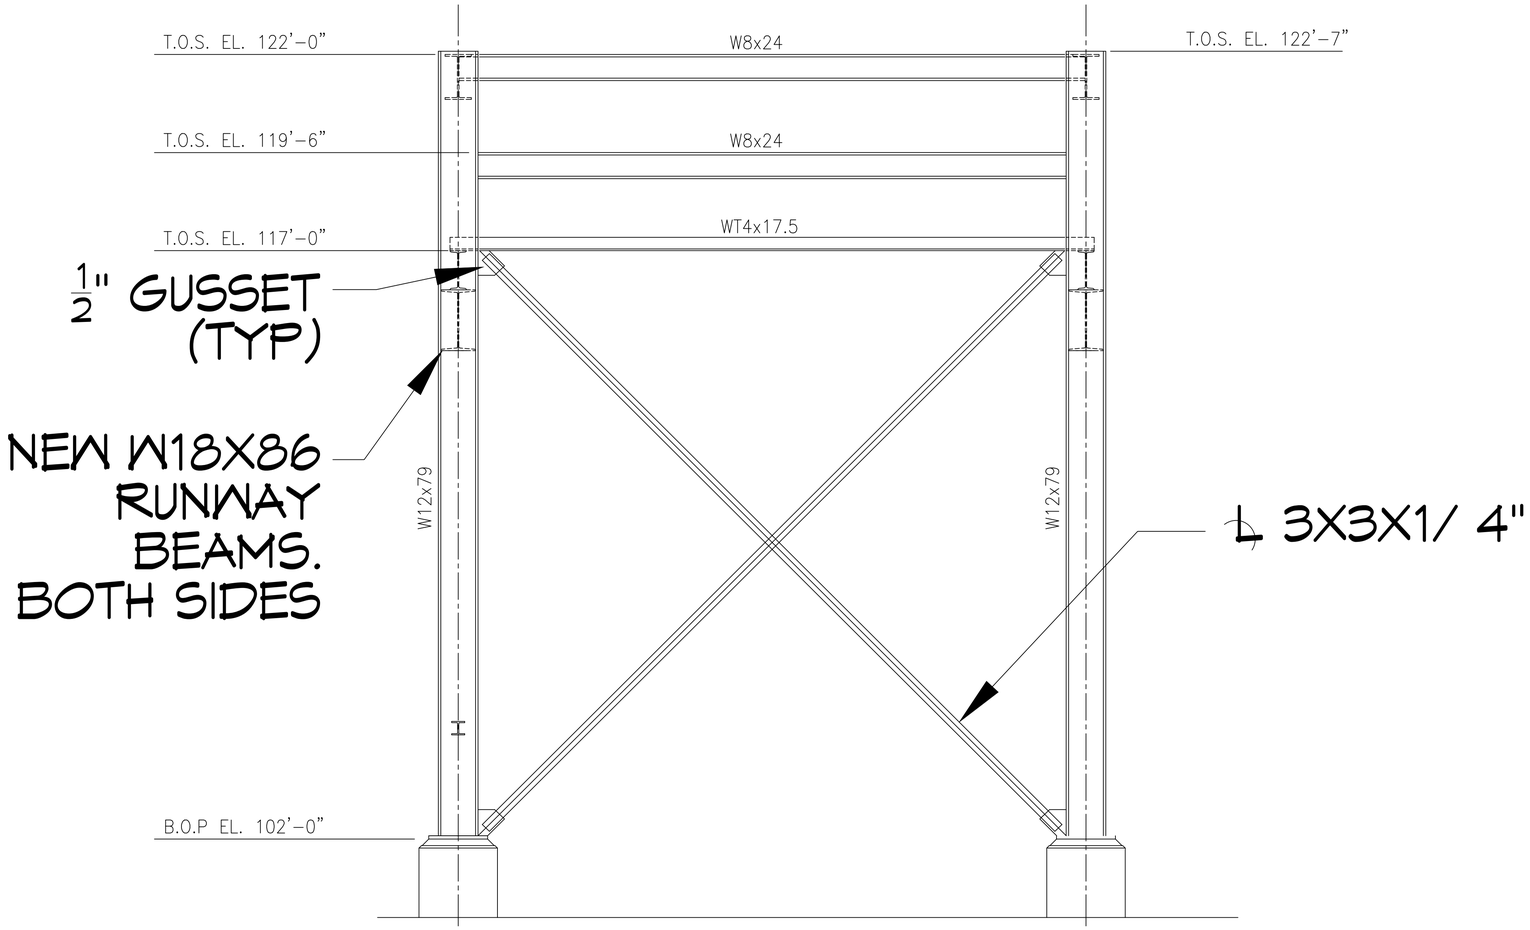

ENDWALL BRACING

SCALE: N.T.S.

DAMMON ENGINEERING, INC.
www.dammonengineering.com
info@dammonengineering.com
Fax: 985.641.5950
1554 Old Spanish Trail
Slidell, LA 70458
PH: 985.649.5832

#	DESCRIPTION	DATE

REVISIONS

SEAL:

CRANE SUPPORT
STOLTHAVEN NEW ORLEANS LLC
2444 ENGLISH TURN RD.
BRAITHWAITE, LA 70040

JOB No:	2023
DATE:	03-10-2023
DRAWN BY:	CKD
CHECKED BY:	BAM

This drawing is the property of Dammon Engineering and must be returned upon request. It is loaned for the use shown herein. Reproduction or other use without written permission is prohibited. Only those copies bearing the original signature and seal of the undersigned are valid for use in the state where prepared and developed without written consent of Dammon Engineering is prohibited and shall be subject to legal action.

SHEET TITLE:
ENDWALL BRACING

DRAWING NUMBER:
S103

SHEET No: 3 of 4