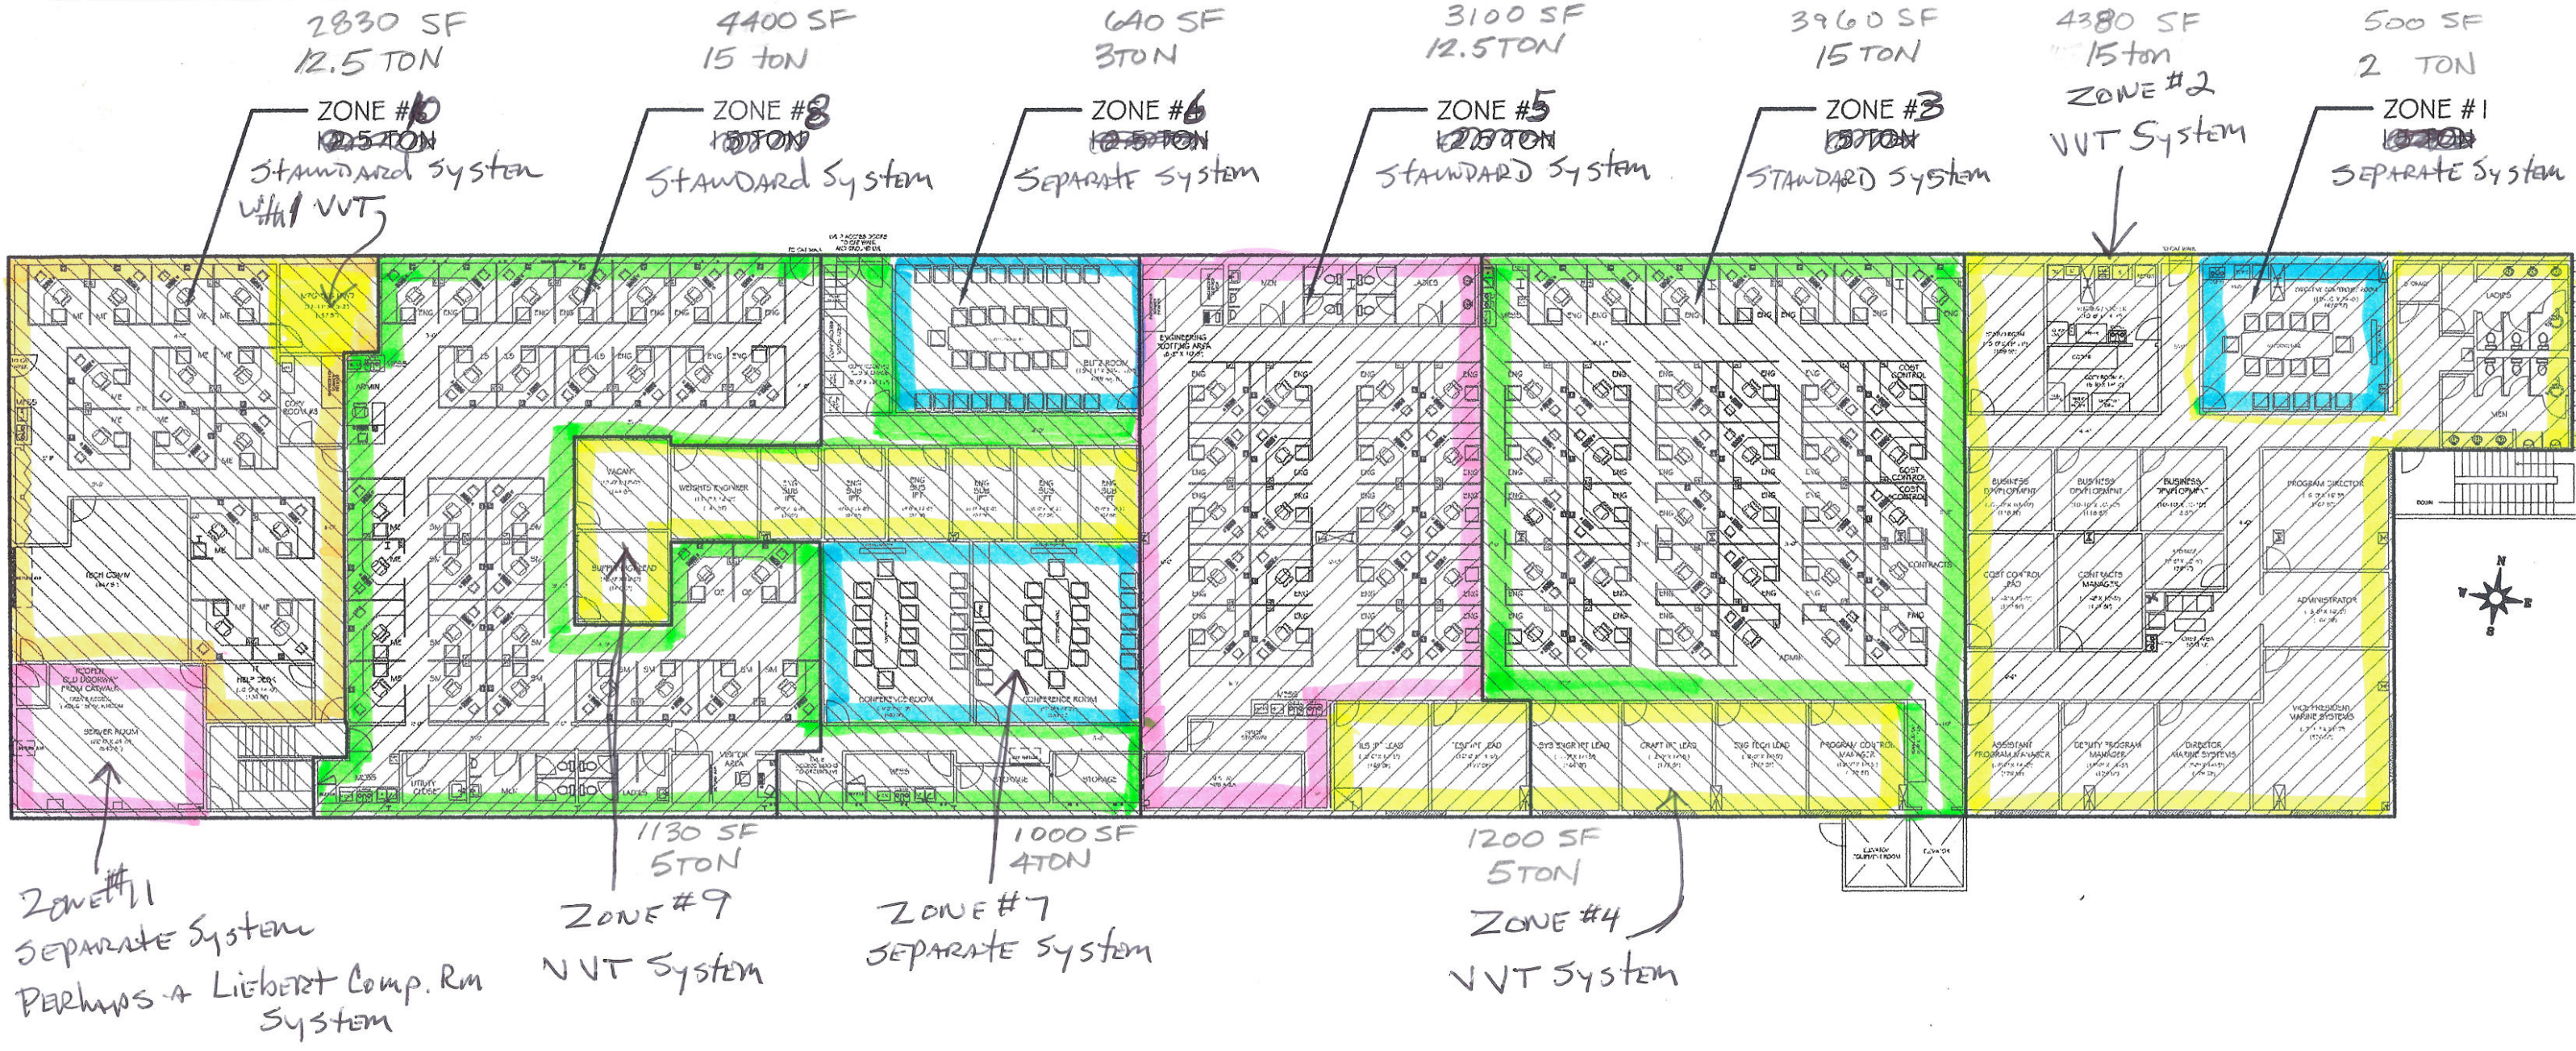
2830 SF
12.5 TON
ZONE #10
Standard System
with VVT
4400 SF
15 ton
ZONE #8
Standard System
640 SF
3 TON
ZONE #6
Separate System
3100 SF
12.5 TON
ZONE #5
Standard System
3960 SF
15 TON
ZONE #3
Standard System
4380 SF
15 ton
ZONE #2
VVT System
500 SF
2 TON
ZONE #1
Separate System
1130 SF
5 TON
ZONE #9
VVT System
1000 SF
4 TON
ZONE #7
Separate System
1200 SF
5 TON
ZONE #4
VVT System
Zone #11
Separate System
Perhaps a Liebert Comp. Rm
System