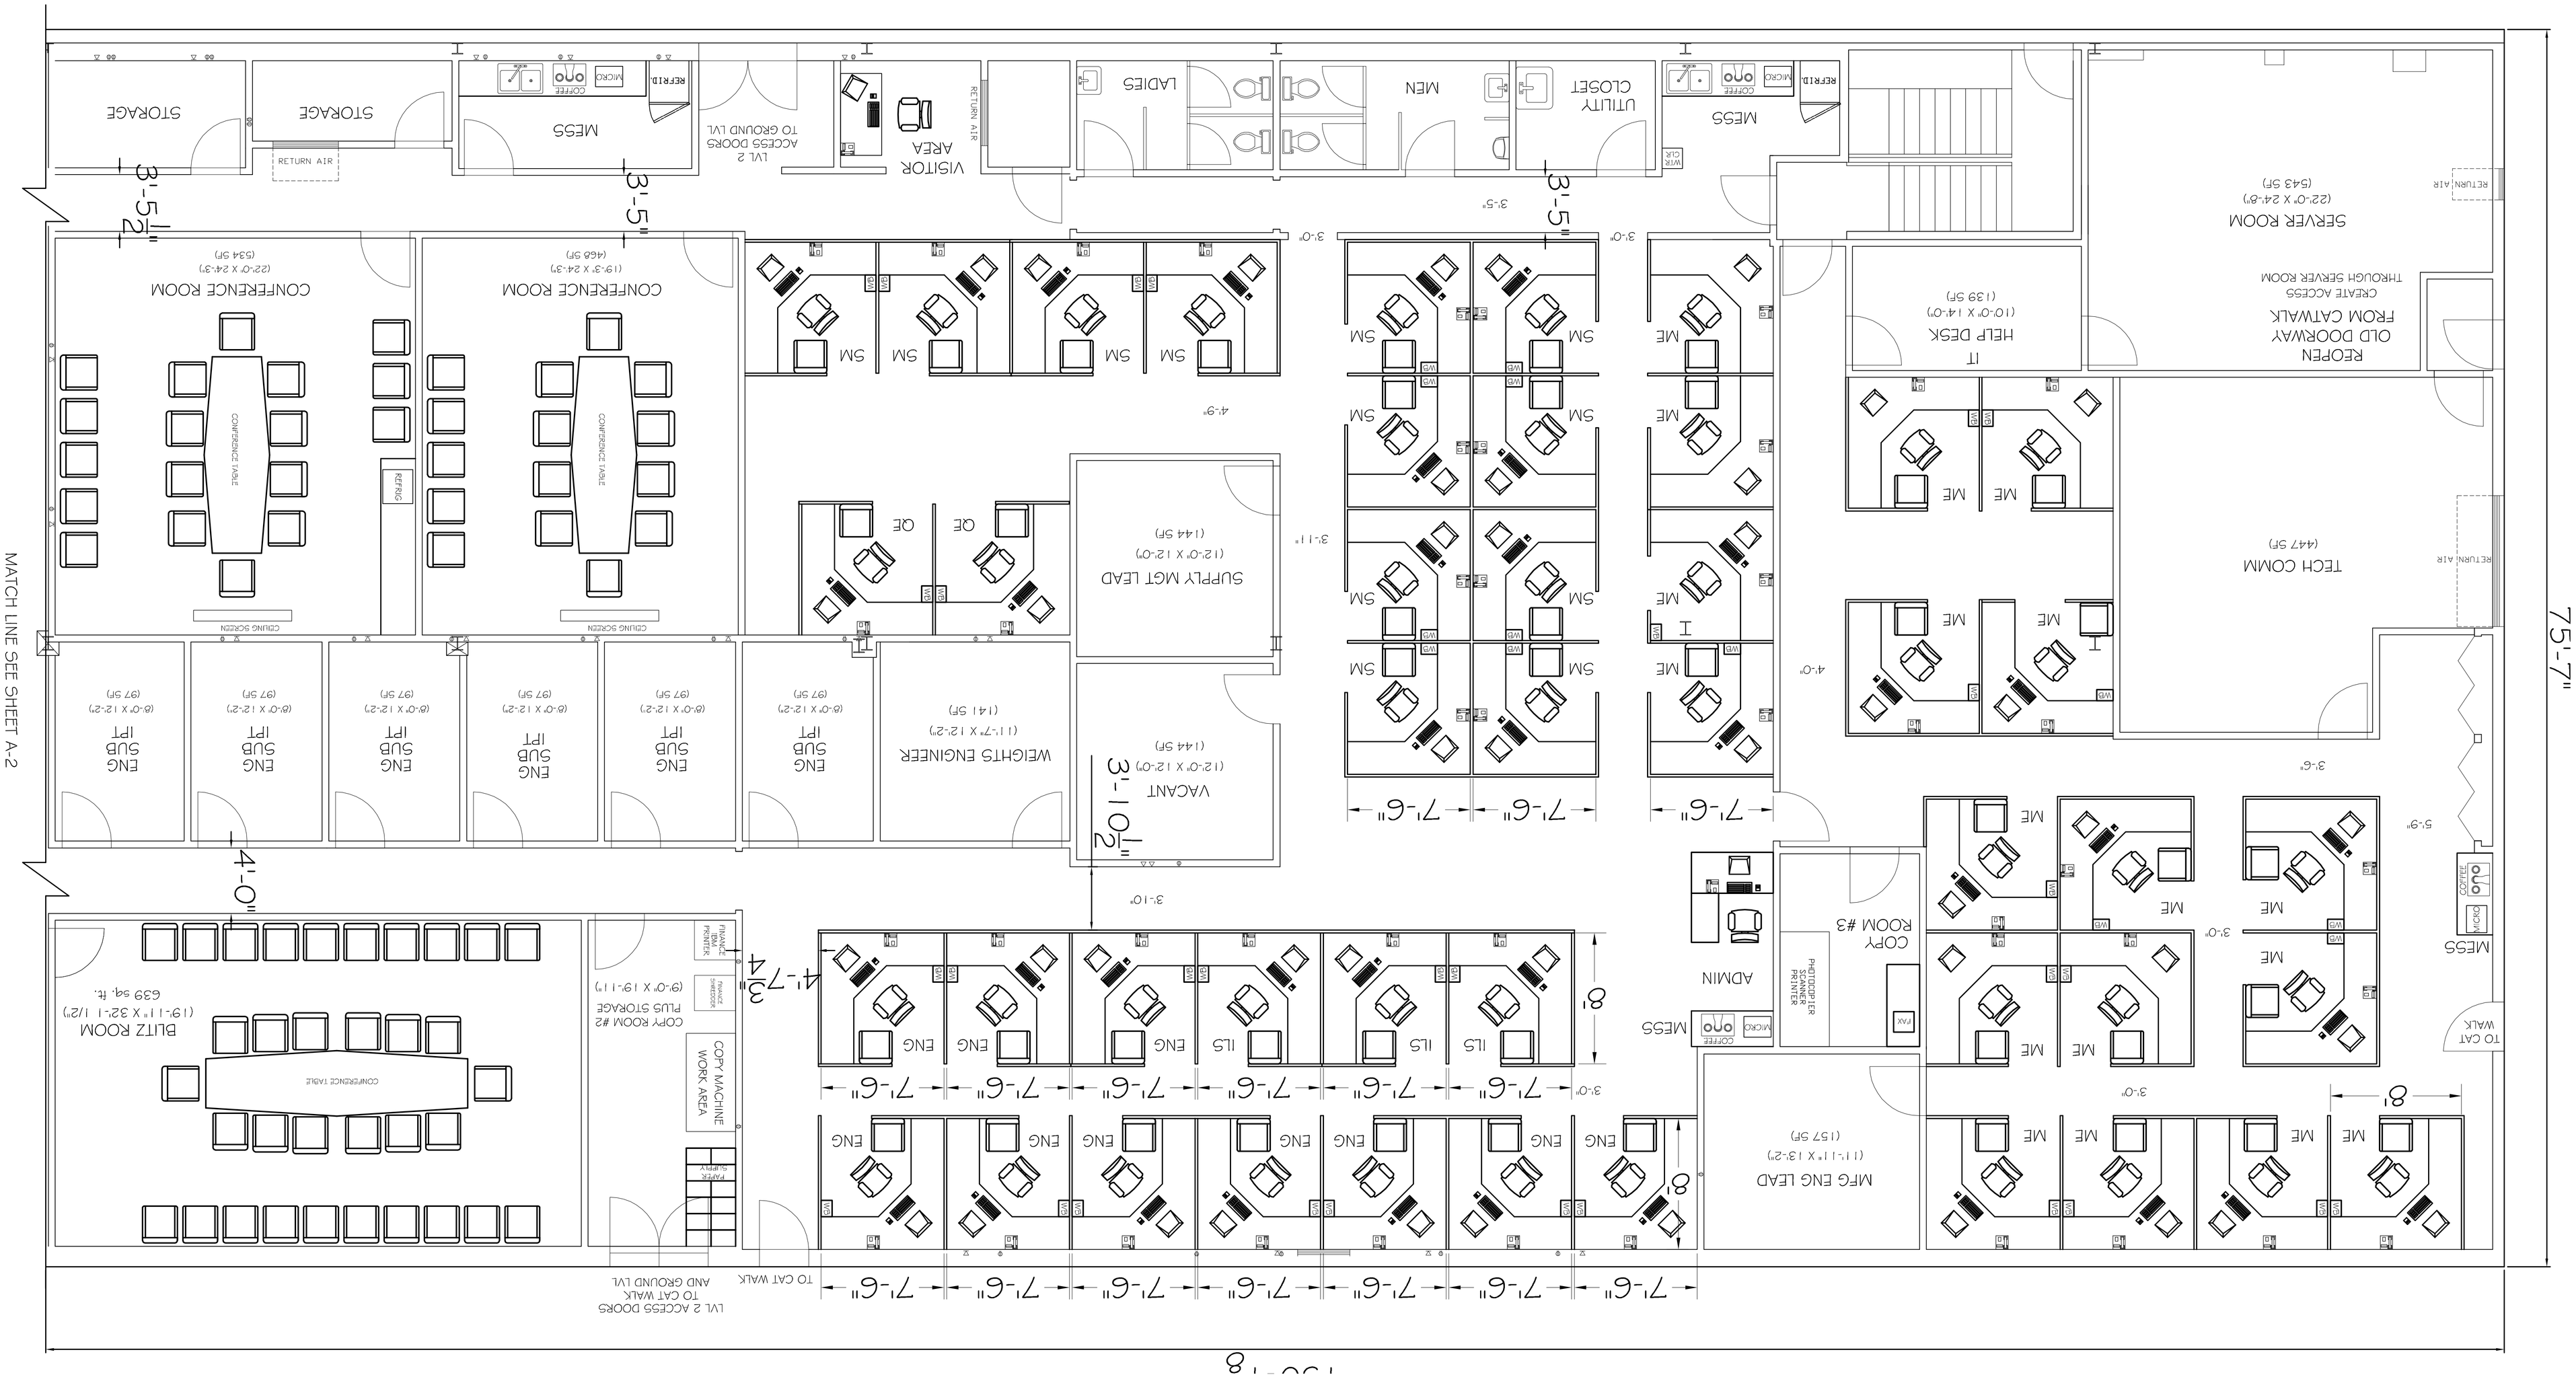
MATCH LINE SEE SHEET A-2
75'-7"
150'-8"
TECH COMM
(447 SF)
REOPEN OLD DOORWAY FROM CATWALK
CREATE ACCESS THROUGH SERVER ROOM
SERVER ROOM
(22'-0" X 24'-6")
(543 SF)
IT HELP DESK
(10'-0" X 14'-0")
(139 SF)
SUPPLY MGT LEAD
(12'-0" X 12'-0")
(144 SF)
VACANT
(12'-0" X 12'-0")
(144 SF)
WEIGHTS ENGINEER
(11'-7" X 12'-2")
(141 SF)
MFG ENG LEAD
(11'-11" X 13'-2")
(157 SF)
ADMIN
COPY ROOM #3
PHOTOCOPIER MANAGER PRINTER
FAX
COPY MACHINE WORK AREA
COPY ROOM #2 PLUS STORAGE
(9'-0" X 19'-11")
PAPER SUPPLY
FINANCE SHREDDER
FINANCE COLOR PRINTER
BLITZ ROOM
(19'-11" X 32'-1 1/2")
639 sq. ft.
CONFERENCE TABLE
CONFERENCE ROOM
(19'-3" X 24'-3")
(466 SF)
CONFERENCE ROOM
(22'-0" X 24'-3")
(534 SF)
CONFERENCE TABLE
REFRIG
CEILING SCREEN
MESS
COFFEE
MICRO
REFRID
UTILITY CLOSET
MEN
LADIES
VISITOR AREA
RETURN AIR
LVL 2 ACCESS DOORS TO GROUND LVL
STORAGE
ENG
ILS
SM
OE
ME
TO CAT WALK
LVL 2 ACCESS DOORS TO CAT WALK AND GROUND LVL
3'-5"
3'-10 1/2"
4'-0"
4'-7 3/4"
8'
7'-6"
3'-0"
3'-1 1"
4'-9"
5'-9"
4'-0"