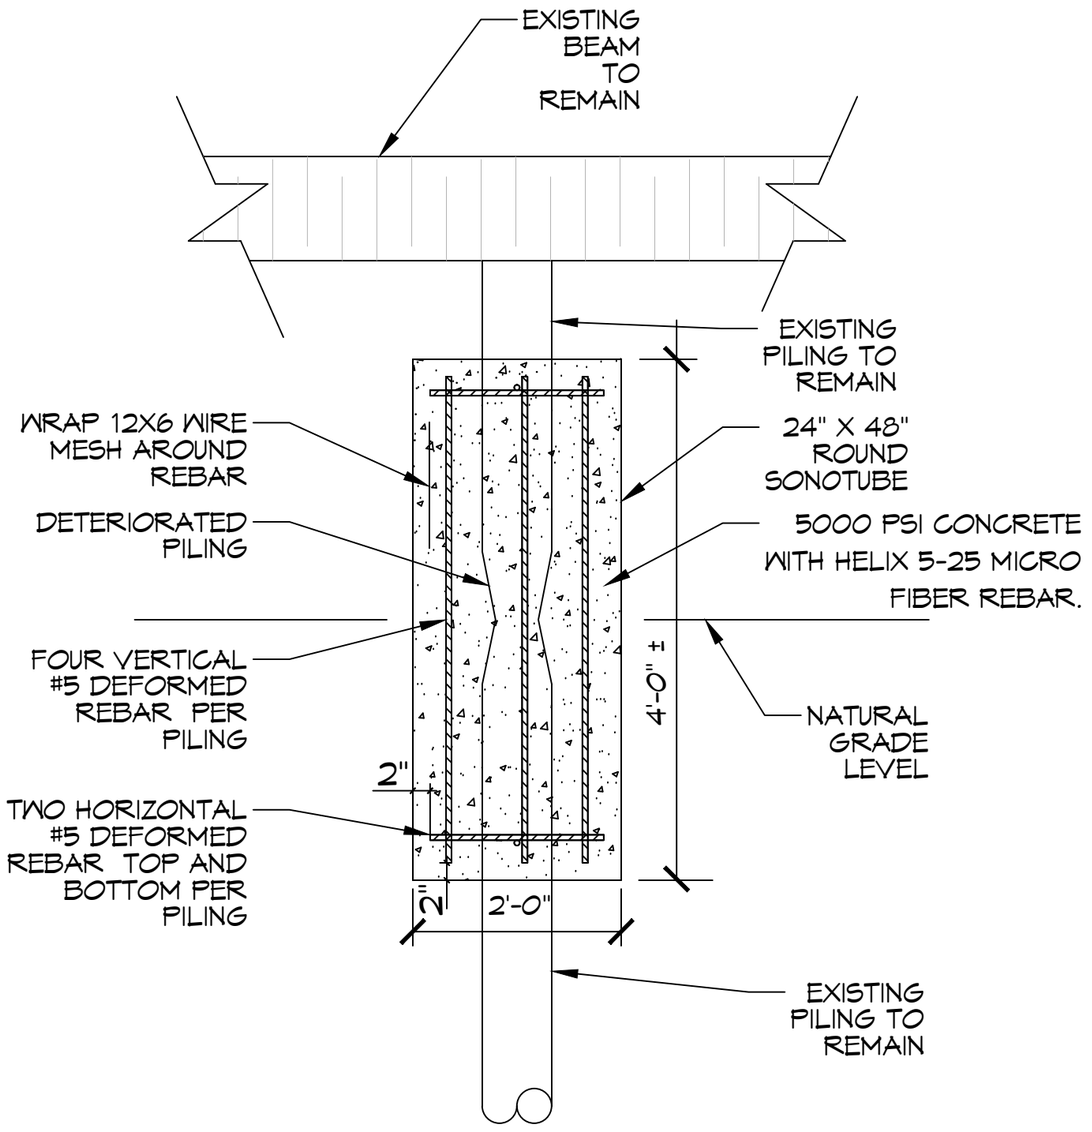

PILING WRAP

SCALE: 1-1/2" = 1'-0"

PILING WRAP

PILING NOTES

1) ALL PILINGS SHALL BE WRAPPED.
2) USE #5 REBAR BOTH HORIZONTAL AND VERTICAL.
2) CONCRETE MIX SHALL BE 5000 PSI WITH HELIX 5-25 MICRO FIBER REBAR.
3) WRAP 12X6 WIRE MESH AROUND PILING AND ATTACHED TO THE REBAR.
4) WRAP SONATUBE AROUND PILING TO REMAIN.
5) PILING WRAP CAN VERY PER PILING DETERIORATION.
6) PROVIDE POSITIVE DRAINAGE AWAY FROM THE BLDG.
7) TIE ALL DOWN SPOUTS INTO SUBSURFACE DRAINAGE AWAY FROM THE BLDG.

DESIGN CRITERIA

THE CONSTRUCTION FOR SAID RESIDENCE, WHERE BASIC WIND SPEED IS 140 MILES PER HOUR, WIND EXPOSURE ZONE C, IS DESIGNED IN ACCORDANCE WITH: AMERICAN FOREST AND PAPER ASSOCIATION (AF&PA) WOOD FRAME CONSTRUCTION MANUAL FOR ONE AND TWO FAMILY DWELLINGS (WFCM) 2001 EDITION AS WELL AS THE INTERNATIONAL RESIDENTIAL CODE (IRC) 2021 EDITION

DAMMON ENGINEERING, INC.
www.dammonengineering.com
info@dammonengineering.com
Fax: 985-649-5932
554 Old Spanish Trail
Slidell, LA 70458
PH: 985-649-5932

REVISIONS

#	DESCRIPTION	DATE

SEAL:

ANCHORAGE CONDO

EXISTING PILING WRAP

1244 HARBOR DRIVE
SLIDELL, LA 70458

JOB No: 2023 | DATE: 05-17-2023
DRAWN BY: GAD | CHECKED BY: BAM

ANY IDEAS, DESIGNS, PLANS, OR ARRANGEMENTS EMBODIED IN THESE PLANS, WHETHER COPYRIGHTED OR NOT, ARE AND SHALL REMAIN THE EXCLUSIVE PROPERTY OF DAMMON ENGINEERING, INC. AND ARE NOT TO BE USED IN ANY WAY WHATSOEVER, EXCEPT WITH THE WRITTEN PERMISSION OF DAMMON ENGINEERING, INC. ALL RIGHTS OF COPYRIGHT ARE RESERVED BY DAMMON ENGINEERING, INC. ANY UNAUTHORIZED USE OF THESE PLANS SHALL BE AT THE SOLE RISK OF THE USER AND WITHOUT LIABILITY TO DAMMON ENGINEERING, INC. AND ITS EMPLOYEES.

SHEET TITLE:
PILING WRAP

DRAWING NUMBER:

S101

SHEET No: 1 of 1