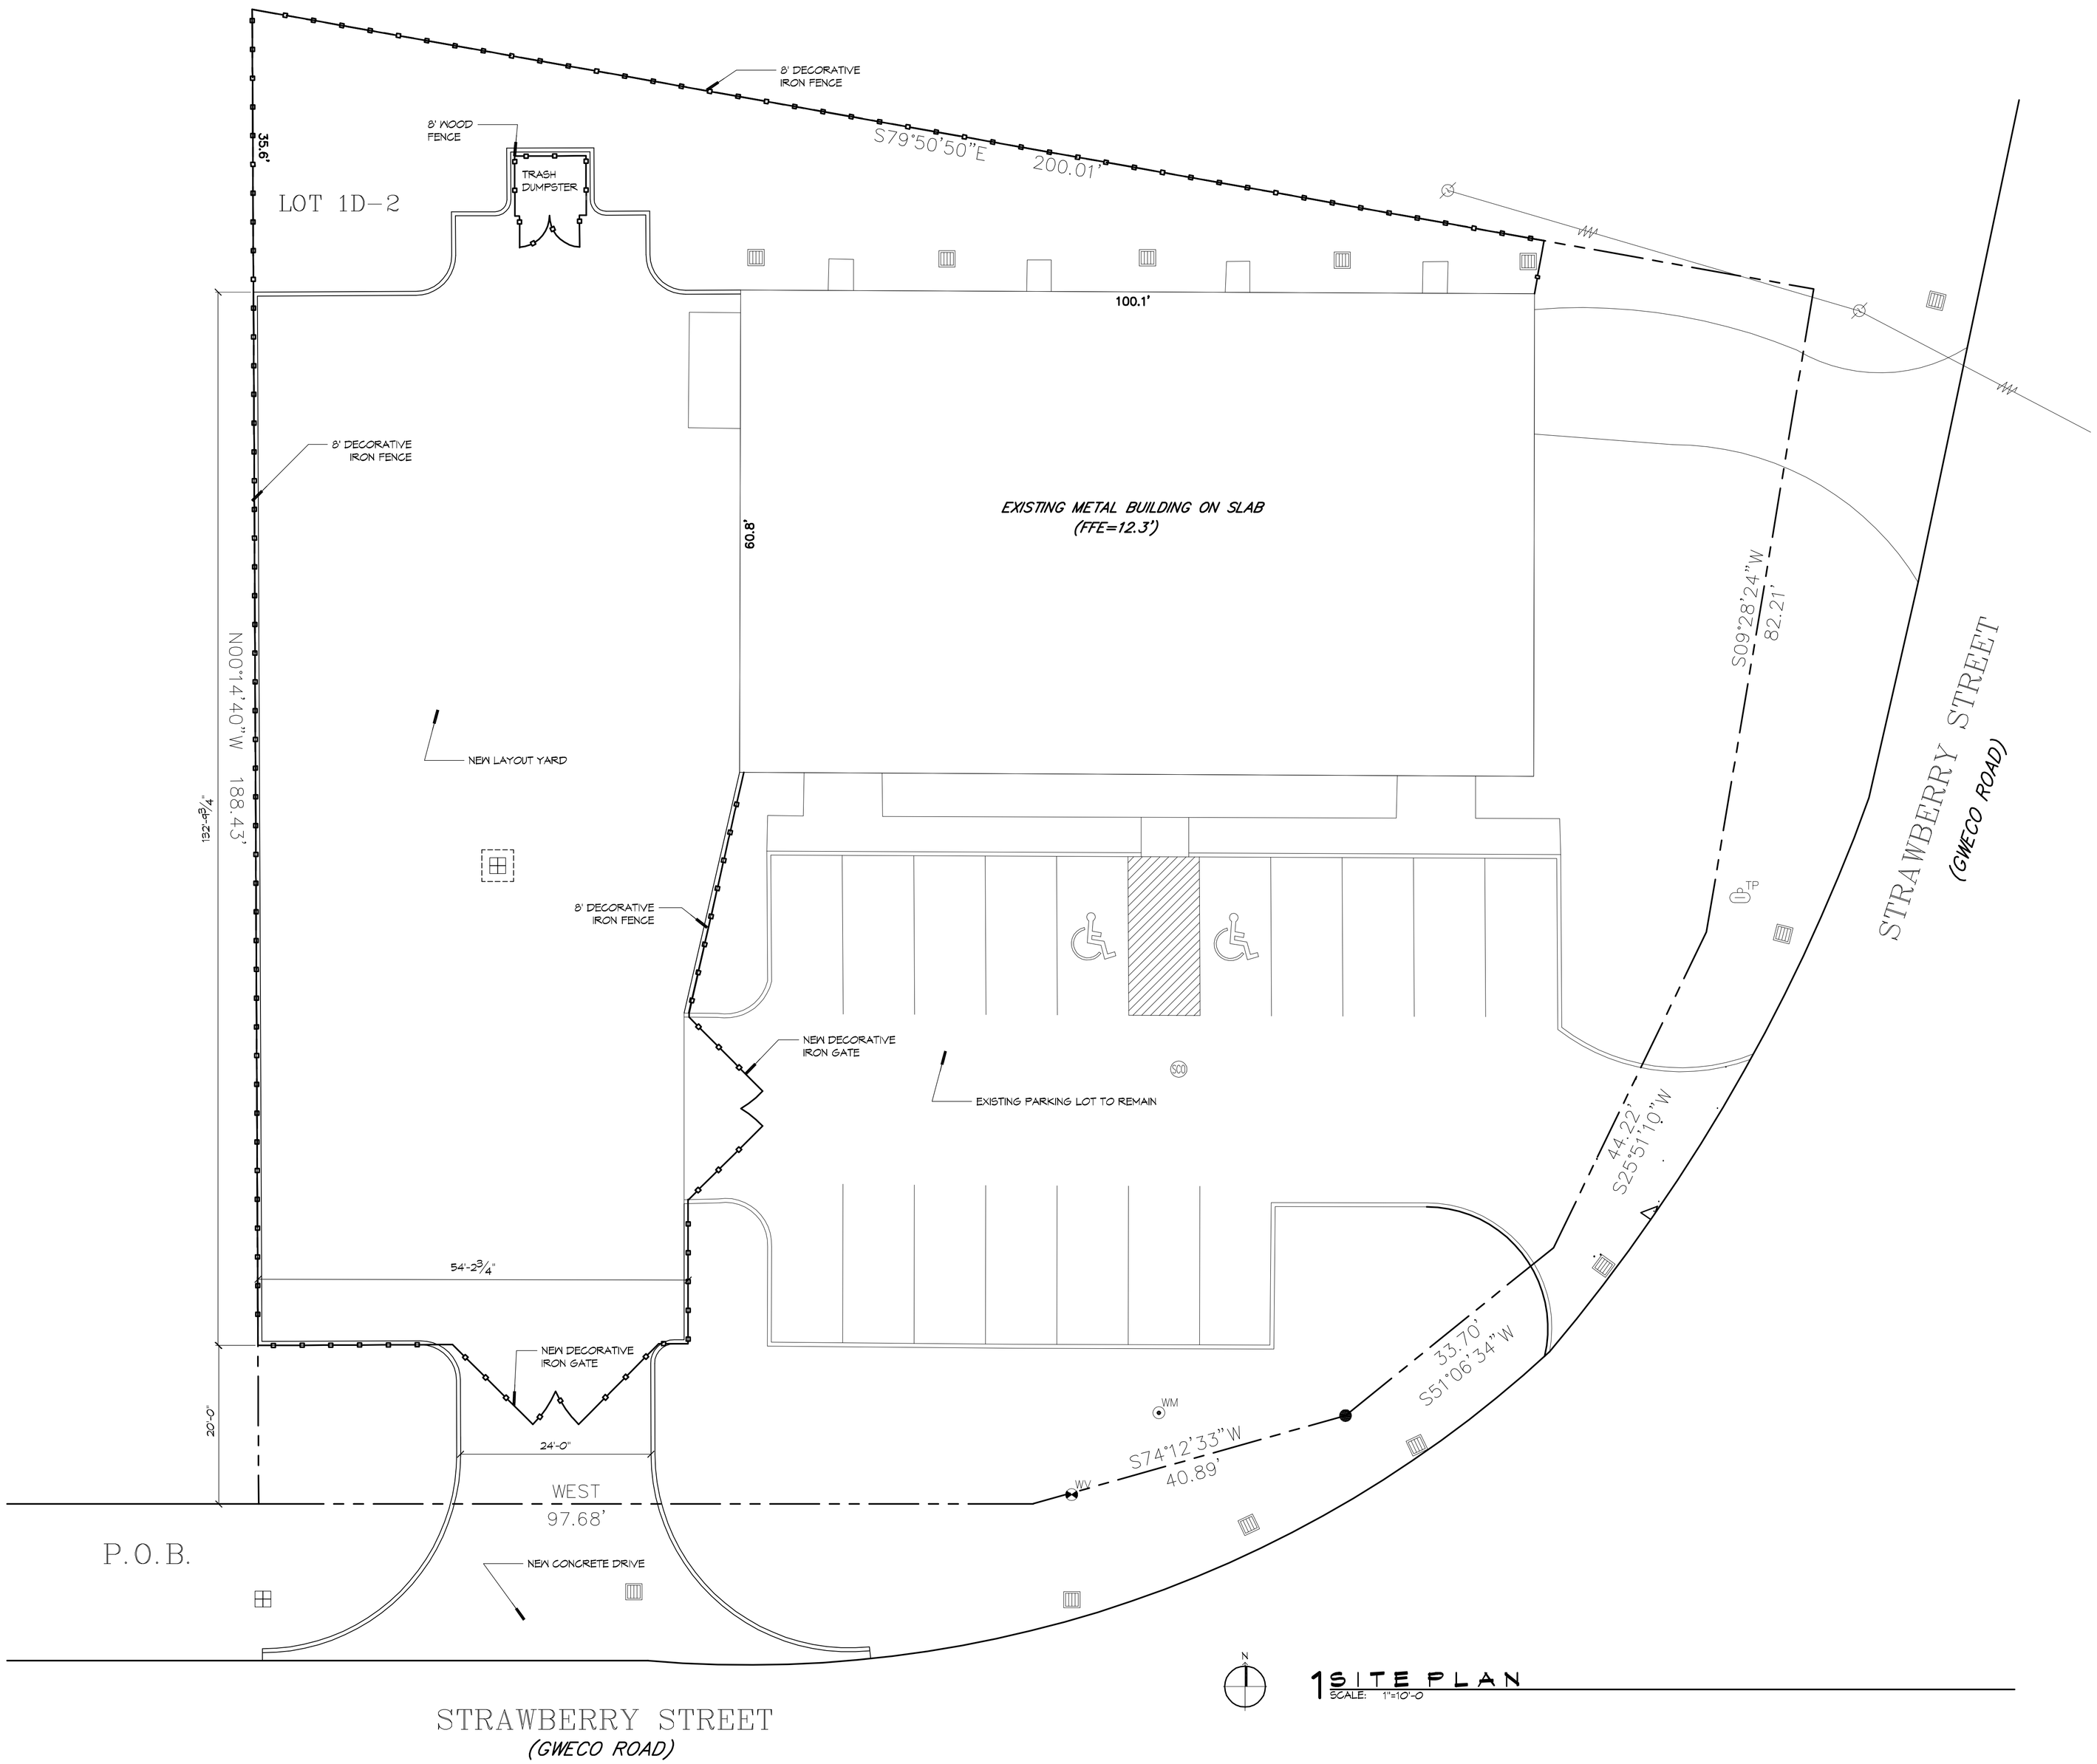

1 SITE PLAN
SCALE: 1"=10'-0

DAMMON ENGINEERING, INC.
Architects & Engineers

www.dammonengineering.com
info@dammonengineering.com
P: 985.641.5532
F: 985.641.5950

Chief Architect: Kevin J. Kinchen, NCARB
Chief Engineer: Brian Mistech, PE
5500 Canal Blvd
Suite D, Lake Tail
Slidell, LA 70458

#	DESCRIPTION	DATE

REVISIONS

SEAL:

OFFICE BUILDOUT FOR
KBR ENTERPRISES
1116 STRAWBERRY STREET
SLIDELL, LOUISIANA 70460

JOB No:	2221
DATE:	01-07-15
DRAWN BY:	KJK
CHECKED BY:	CKD

THIS PLAN, DESIGN, DRAWING, SPECIFICATION, NOTES, AND OTHER DOCUMENTS PREPARED BY DAMMON ENGINEERING, INC. ARE THE PROPERTY OF DAMMON ENGINEERING, AND AS SUCH REMAIN THE SOLE PROPERTY OF DAMMON ENGINEERING. THEY ARE TO BE USED ONLY FOR THE PROJECT FOR WHICH THEY WERE PREPARED AND ARE NOT TO BE USED ON OTHER PROJECTS OR EXTENSIONS OF THIS PROJECT NOR, WITHOUT THE WRITTEN PERMISSION OF DAMMON ENGINEERING, ARE THEY TO BE LOANED, COPIED OR REPRODUCED IN ANY FORM OR MANNER WHATSOEVER, NOR CONVEYED TO ANY OTHER PARTY.

SHEET TITLE:
SITE PLAN

DRAWING NUMBER:
C101

SHEET No: 4 of 11