LEGEND	
(solid line)	NEW METAL STUD AND GWB PARTITION
(double line)	EXIST METAL STUD AND GWB PARTITION TO REMAIN
(dashed line)	SMOKE-RATED PARTITION
(dash-dot line)	ONE-HOUR FIRE-RATED PARTITION

GENERAL NOTES

1. NEW SMOKE PARTITION SHALL EXTEND FROM FINISHED FLOOR TO THE UNDERSIDE OF ROOF ABOVE.

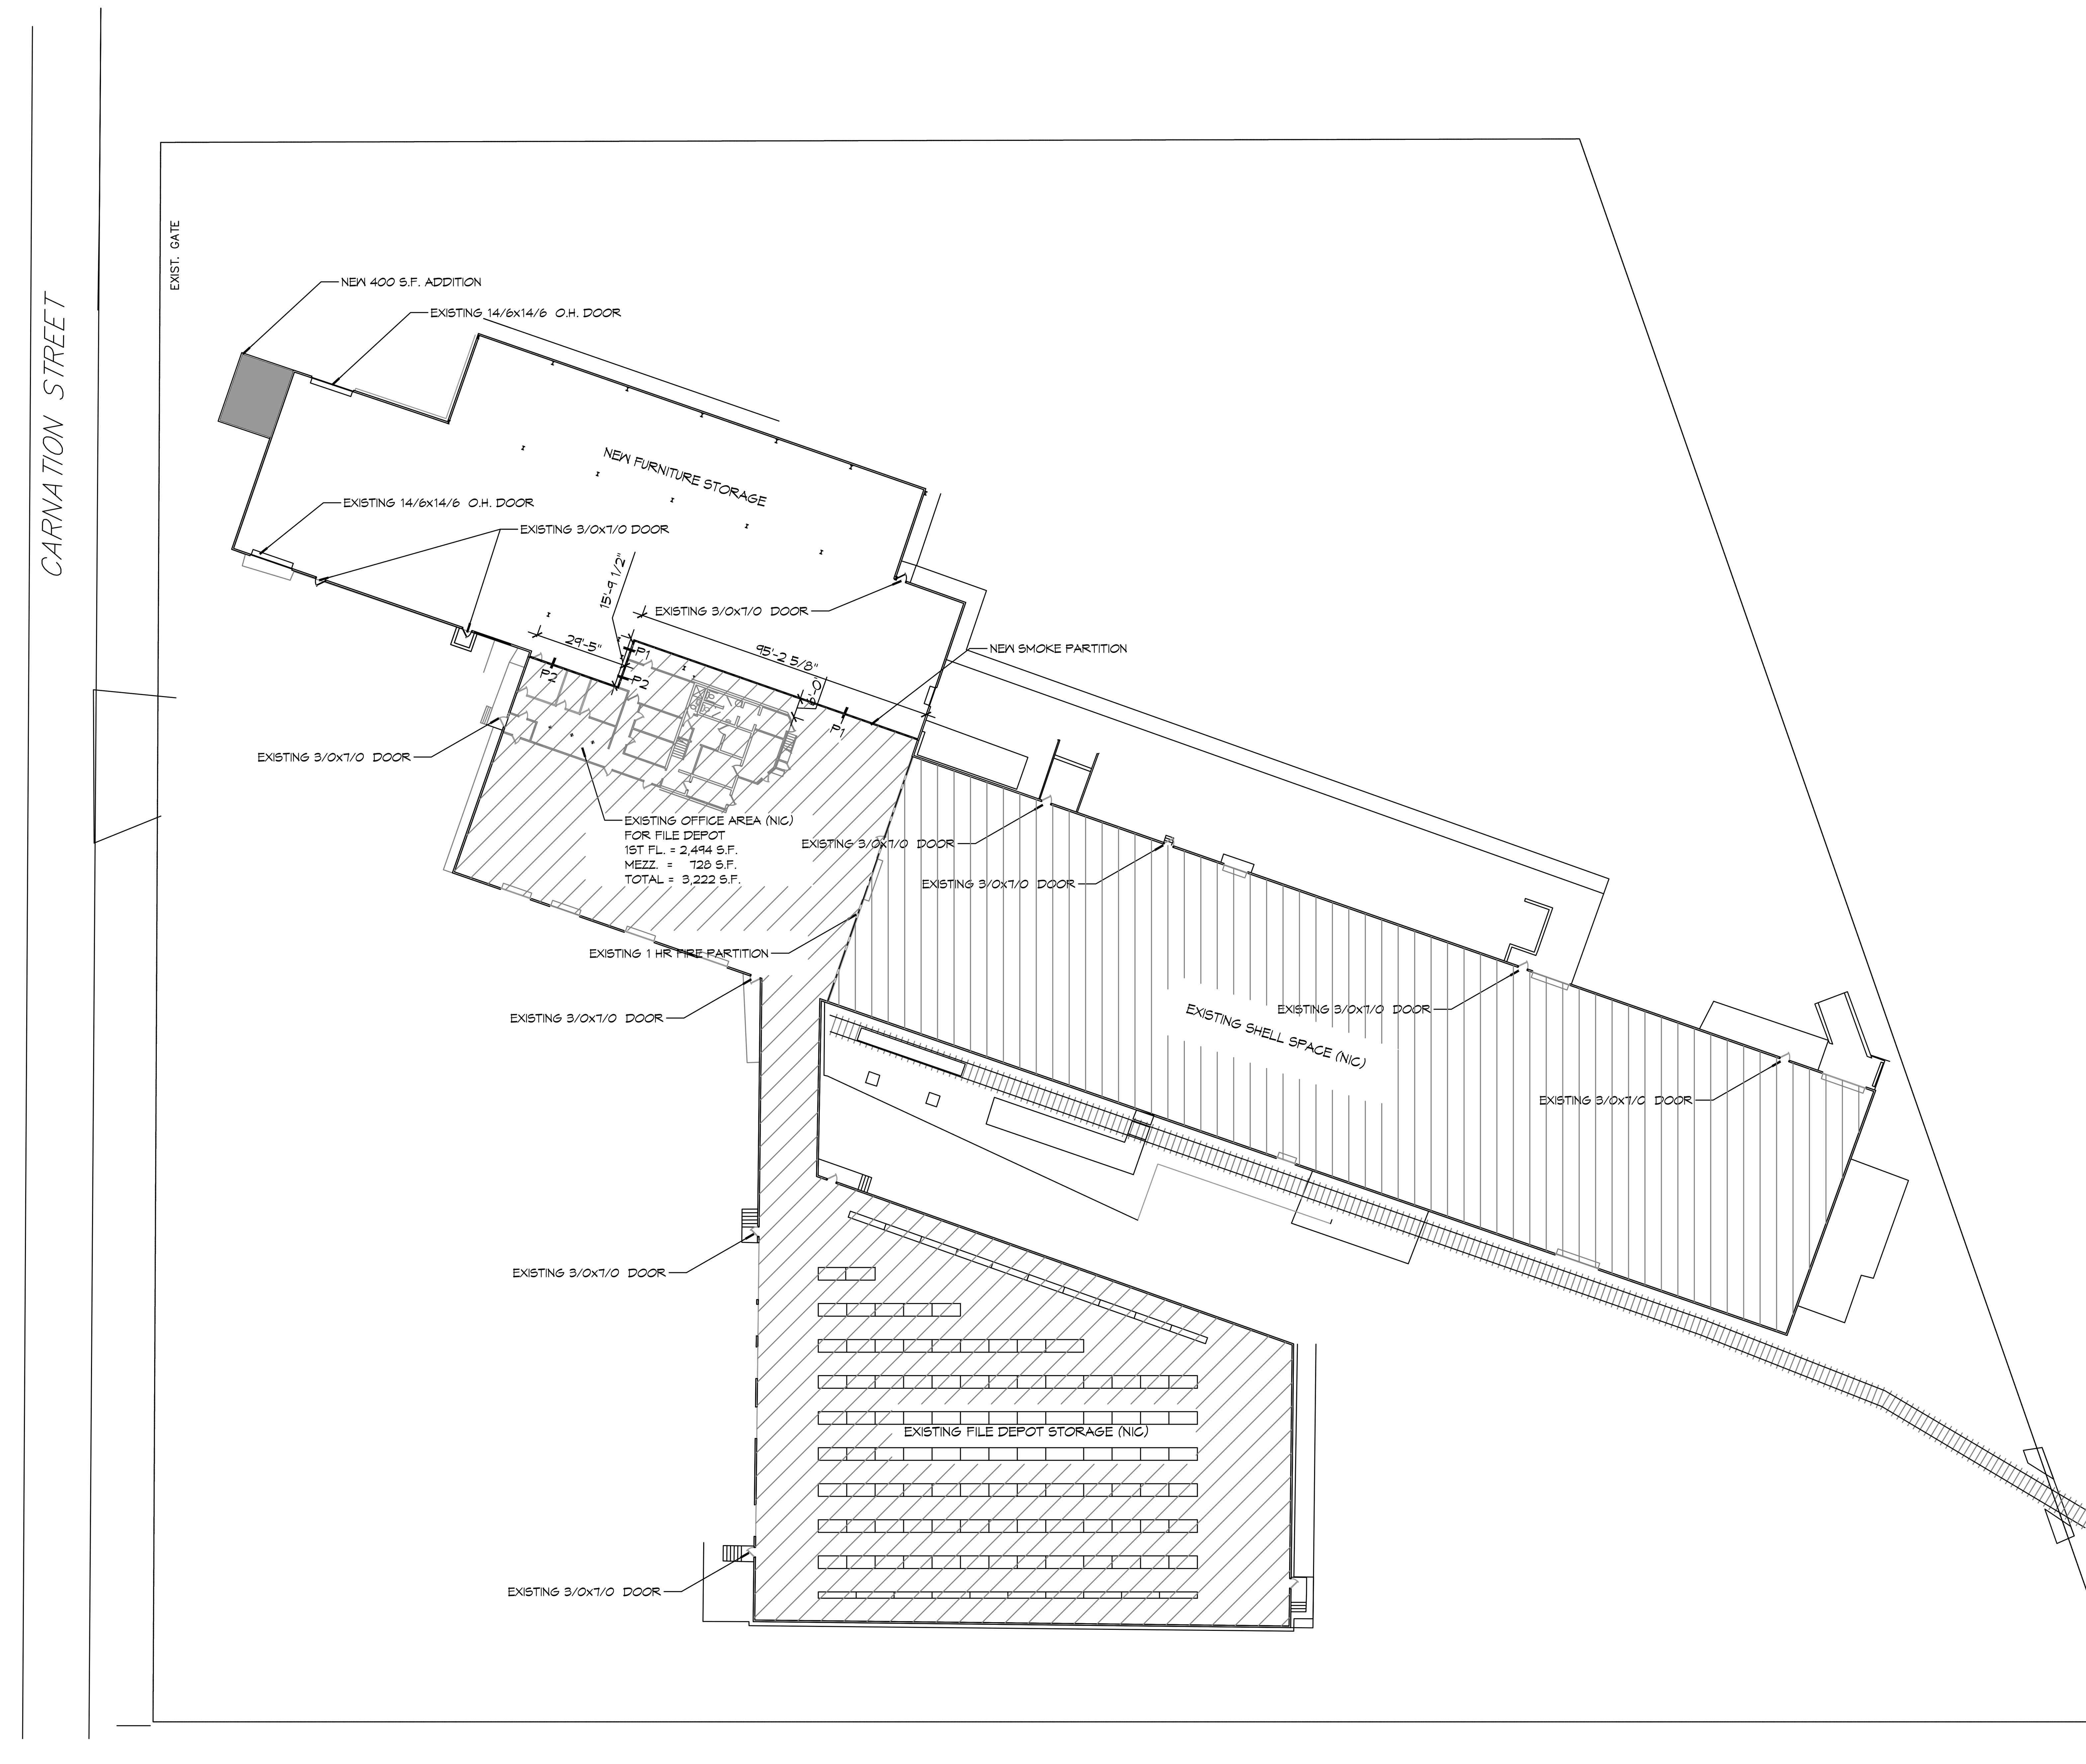

1 FLOOR PLAN
SCALE: 1/32" = 1'-0"

www.dammonengineering.com
info@dammonengineering.com
PH: 985.649.5832
F: 985.641.5950

Chief Architect: Kevin J. Kinchen, NCARB
Chief Engineer: Brian Mistich, PE
554 Old Spanish Trail
Slidell, LA 70458

#	DESCRIPTION	DATE
REVISIONS		

SEAL:

CARNATION PROPERTIES, L. L. C.

646 CARNATION ST
SLIDELL, LA

JOB No:	DATE: 1/31/2023
DRAWN BY: DPD	CHECKED BY:

The above drawings and specifications, designs and arrangements represented thereby are and shall remain the property of Dammon Engineering, and no part thereof shall be copied, disclosed to others, or used in connection with any work or project other than the specific project for which the have been prepared and developed without written consent of Dammon Engineering. Visual contact with these drawings or specifications shall constitute conclusive evidence of acceptance of these restrictions.

SHEET TITLE:
ARCHITECTURAL FLOOR PLAN

DRAWING NUMBER:
A1