FIRE SUPPRESSION EQUIPMENT NOTES:

1. CONTRACTOR TO EMPLOY A LICENSED SPRINKLER SYSTEM COMPANY TO INSURE THE EXISITING WET SPRINKLER HEAD LOCATIONS MEET CODE WITH THE NEW CONSTRUCTION.
2. TANK IS UL-142 LISTED.
3. ALL FUEL PIPING, VENTS, AND CONNECTIONS SHALL MEET THE REQUIREMENTS OF NFPA 30 "FLAMMABLE & COMBUSTIBLE LIQUIDS CODE", 2000 EDITION.
4. FUEL SUPPLY LINE ADJACENT TO THE TANK MUST BE FITTED WITH HEAT-ACTIVATED AUTOMATIC CLOSING VALVES.
5. TIGHTNESS TEST ALL PRESSURE PIPING AT 150% OF OPERATING PRESSURE. TEST TANK AT 5PSIG FOR 10 MINUTES OR OBTAIN FACTORY TEST CERTIFICATE.
6. RUN TWO 1/2" BLACK IRON PIPES TO LEFT SIDE OF GENERATOR TO CONNECT WITH 1/4" NPT MALE FITTINGS ON 5/16" FUEL SUPPLY AND RETURN HOSES FROM ENGINE.

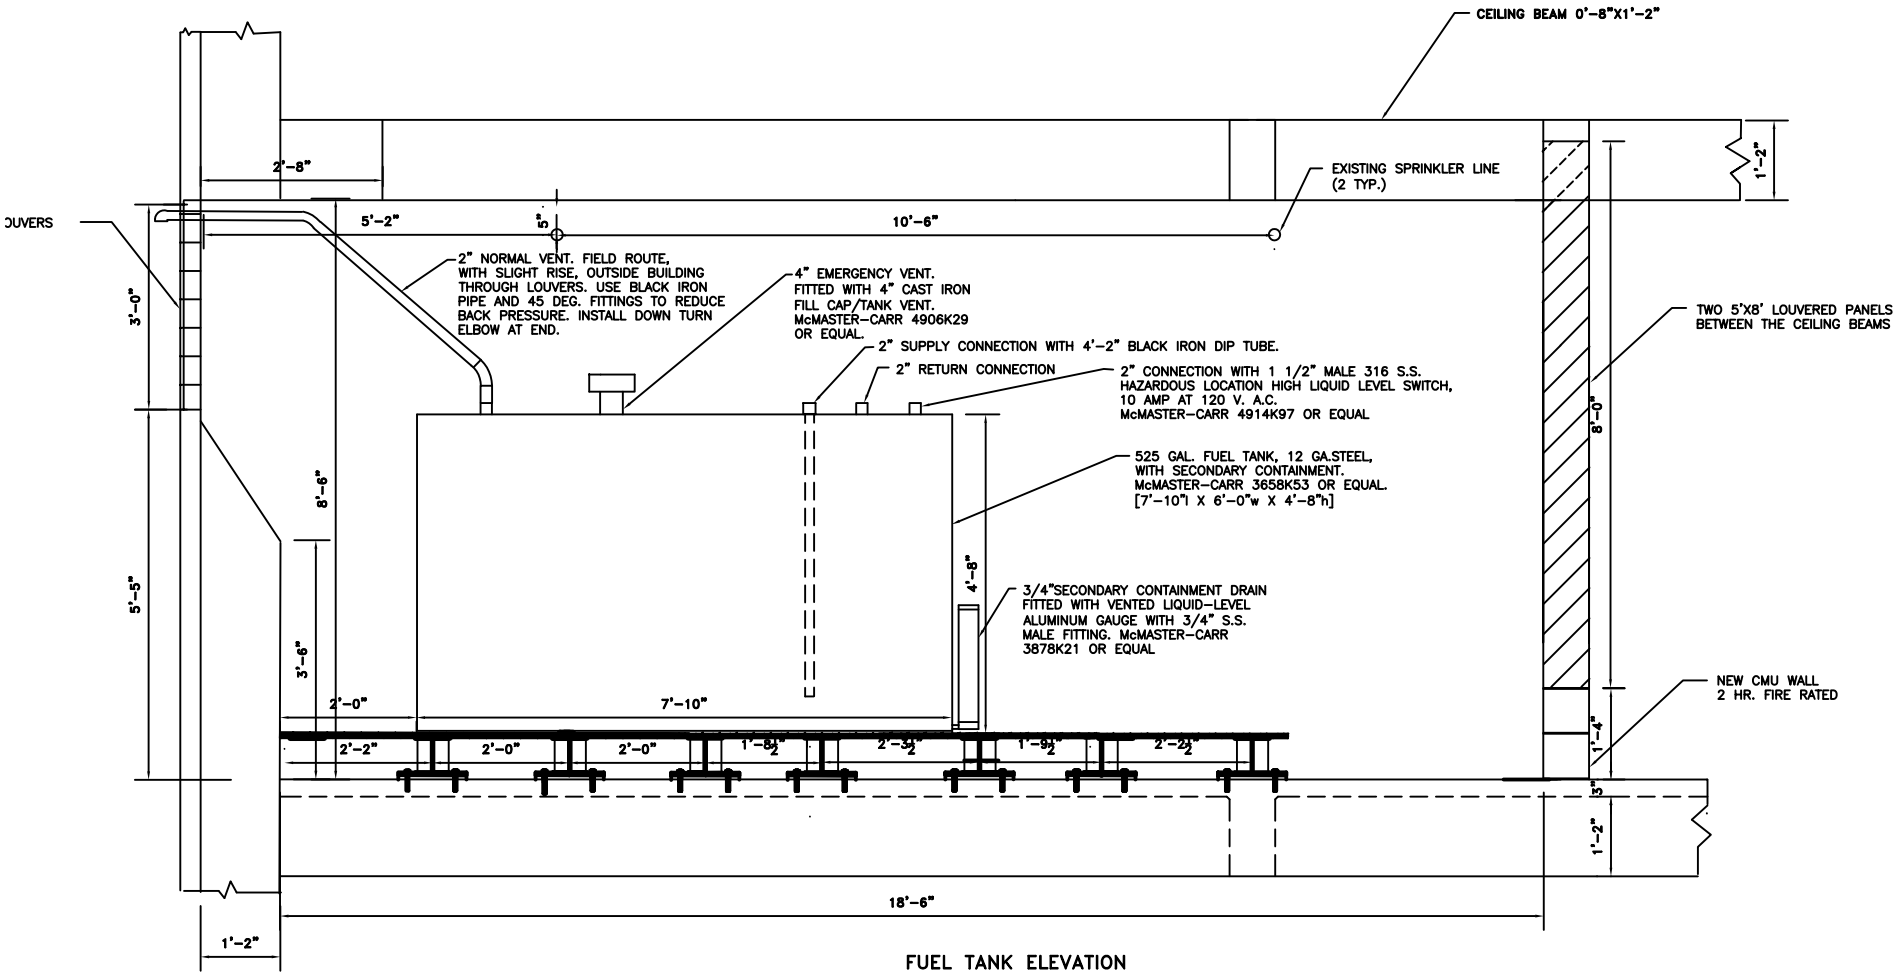

FUEL TANK ELEVATION