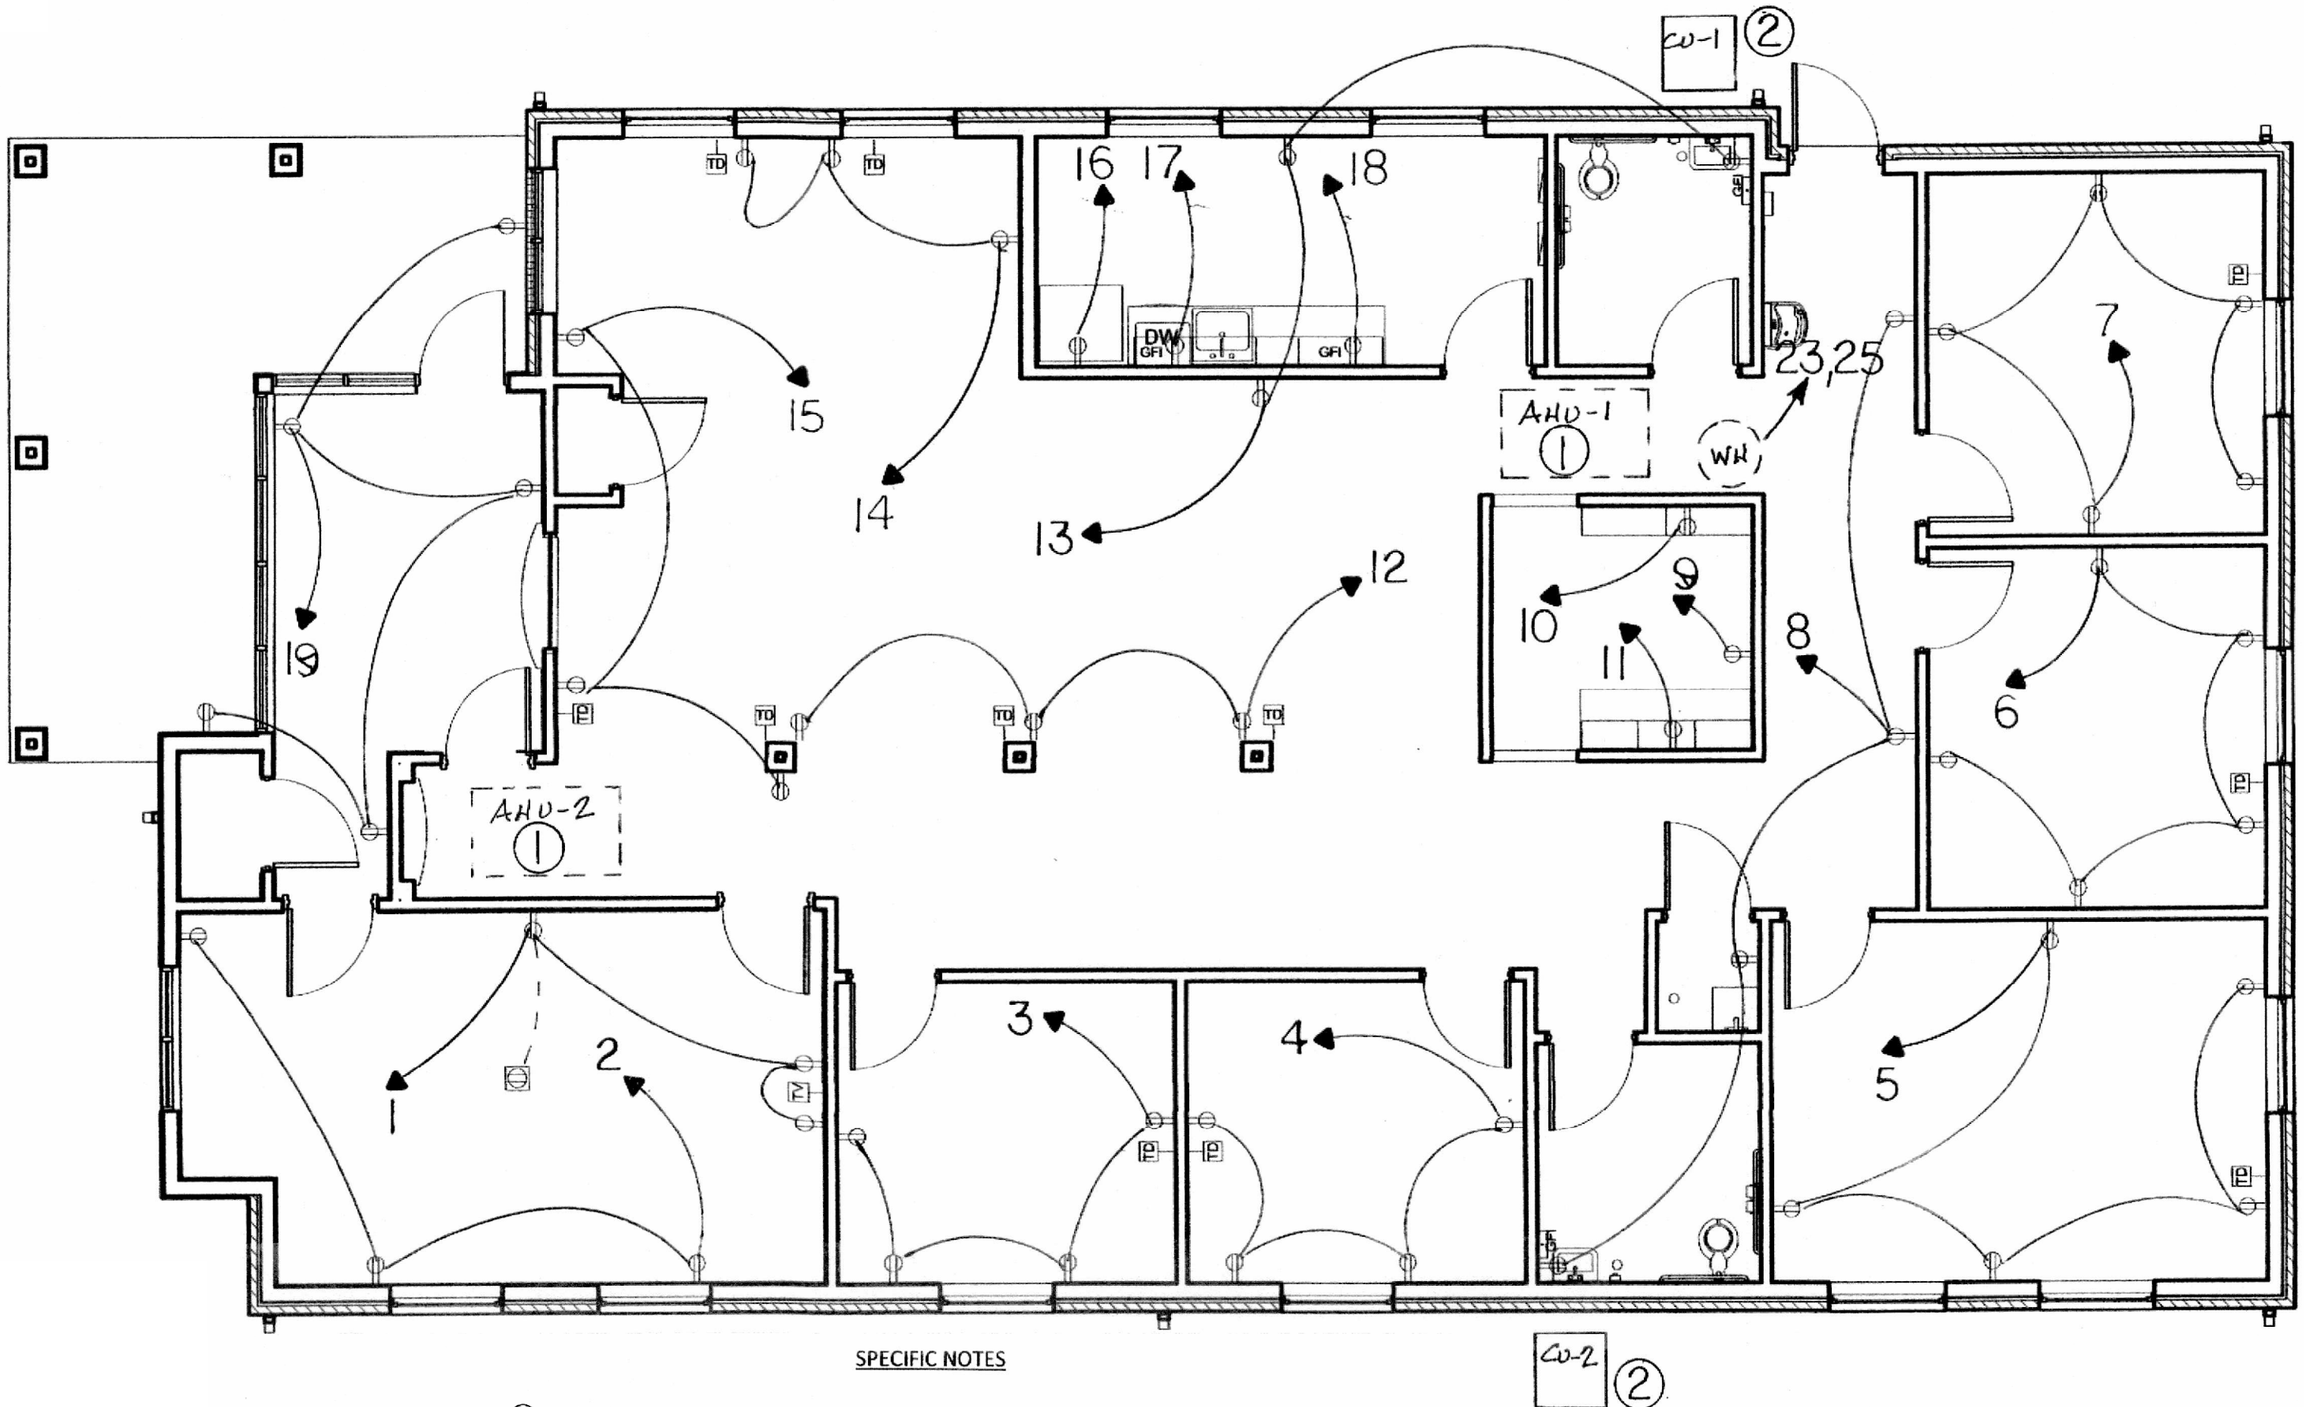

SPECIFIC NOTES

① PROVIDE 250V 3P 60A N-1 FDS, FUSE PER MANUFACTURERS RECOMMENDATIONS

② PROVIDE 250V 3P 30A N-3R FDS, FUSE PER MANUFACTURERS RECOMMENDATIONS