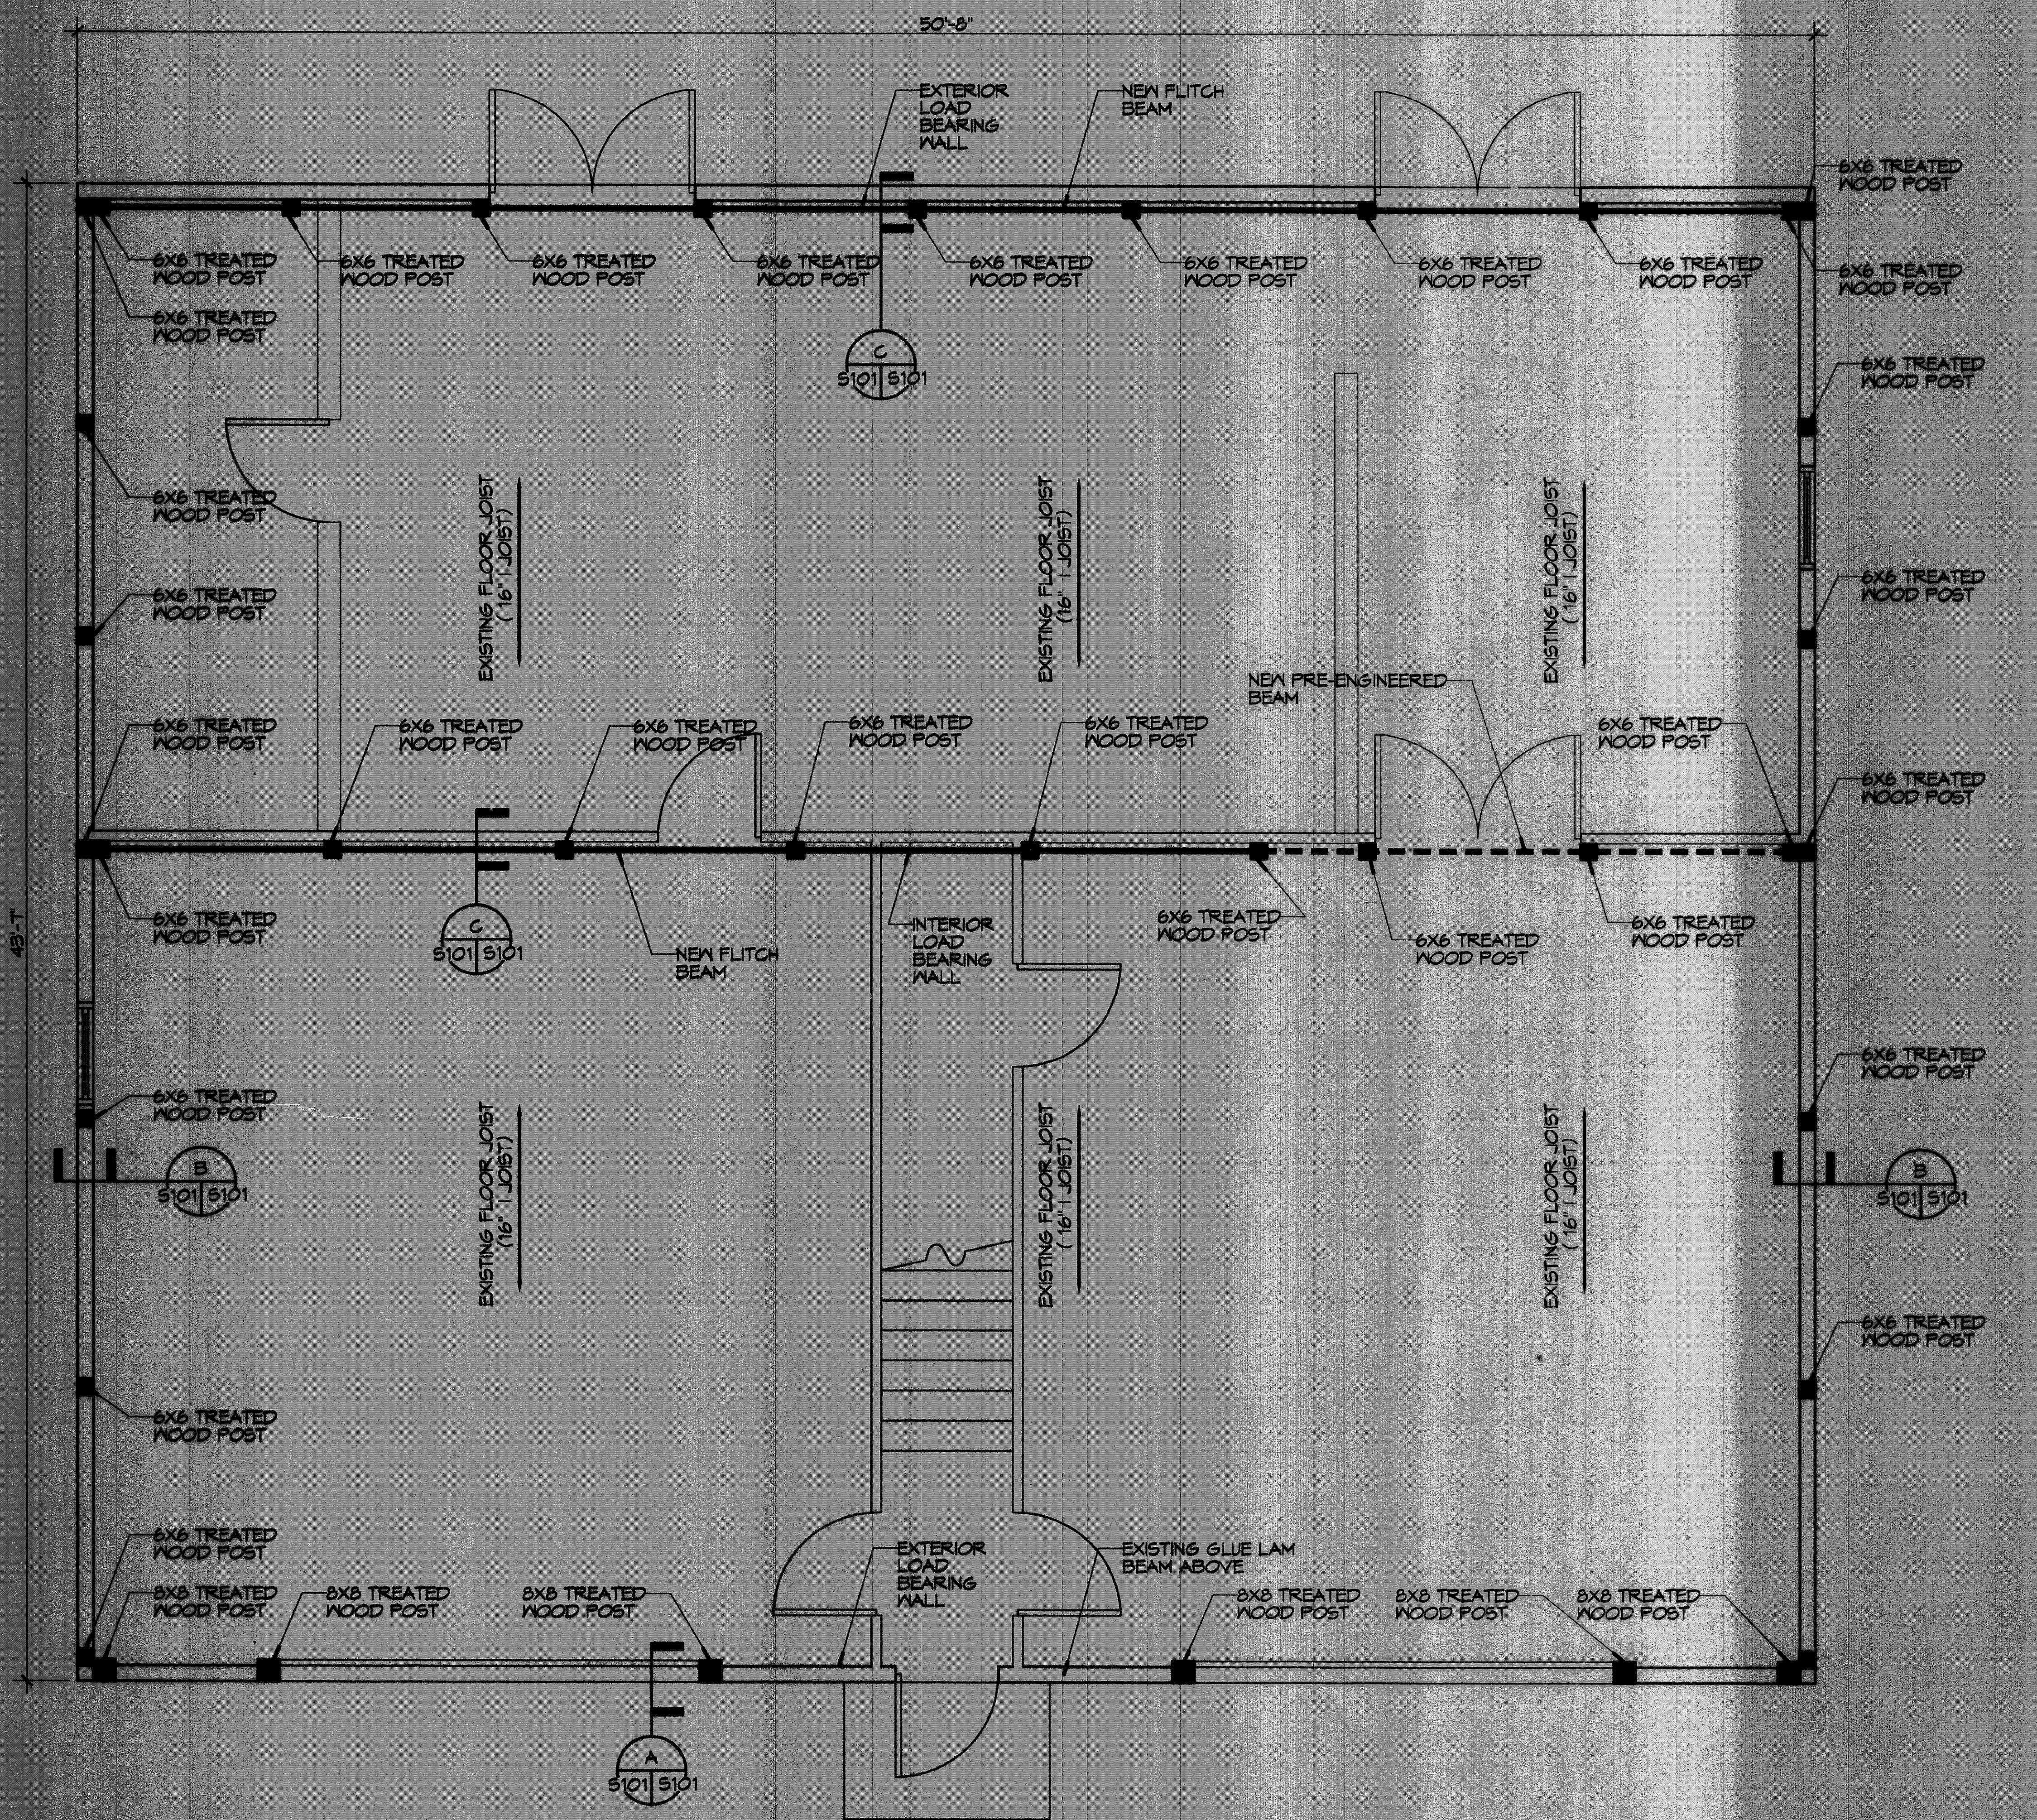

1 S101 S101 **RETROFIT FOR GROUND FLOOR**

SCALE: 1/4" = 1'-0"

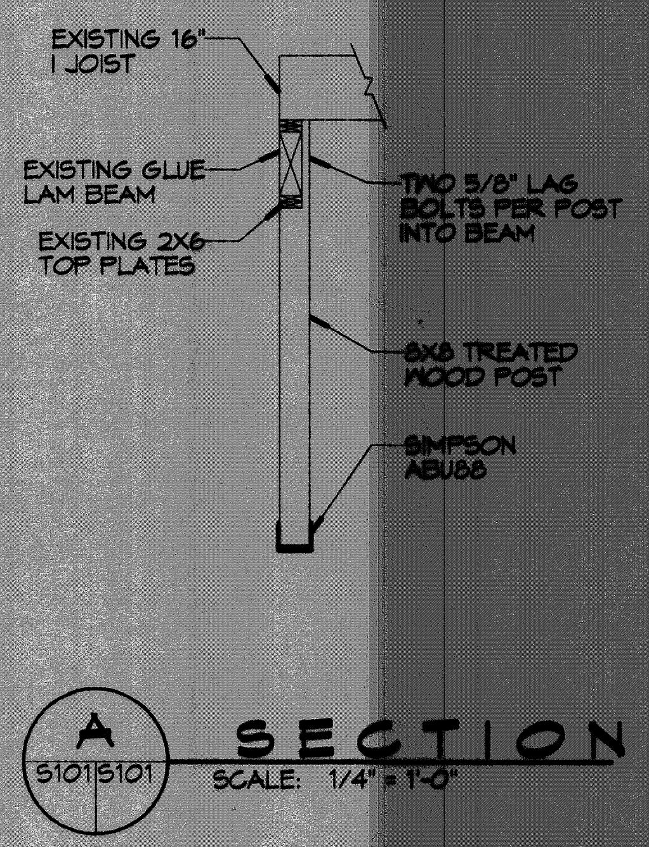

A S101 S101 **SECTION**

SCALE: 1/4" = 1'-0"

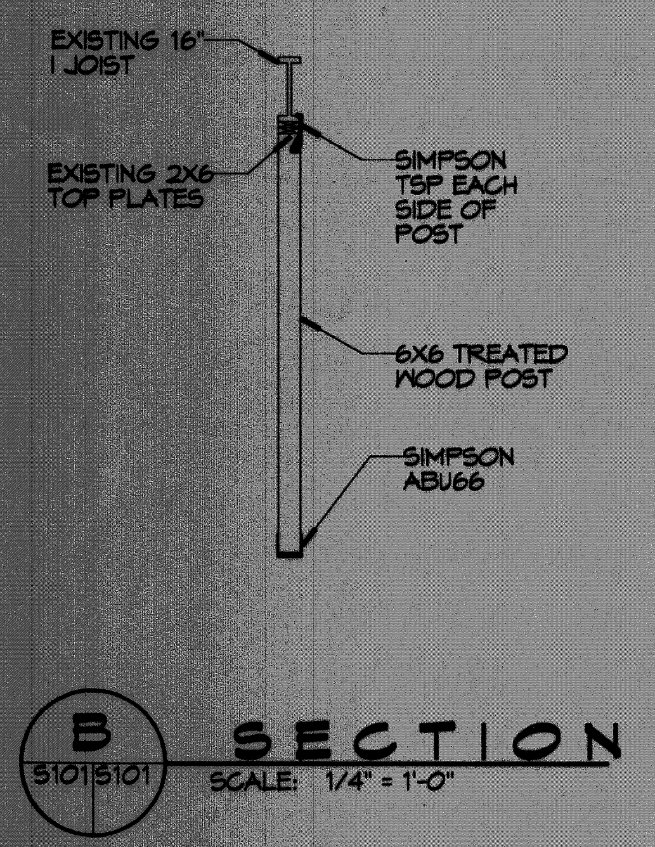

B S101 S101 **SECTION**

SCALE: 1/4" = 1'-0"

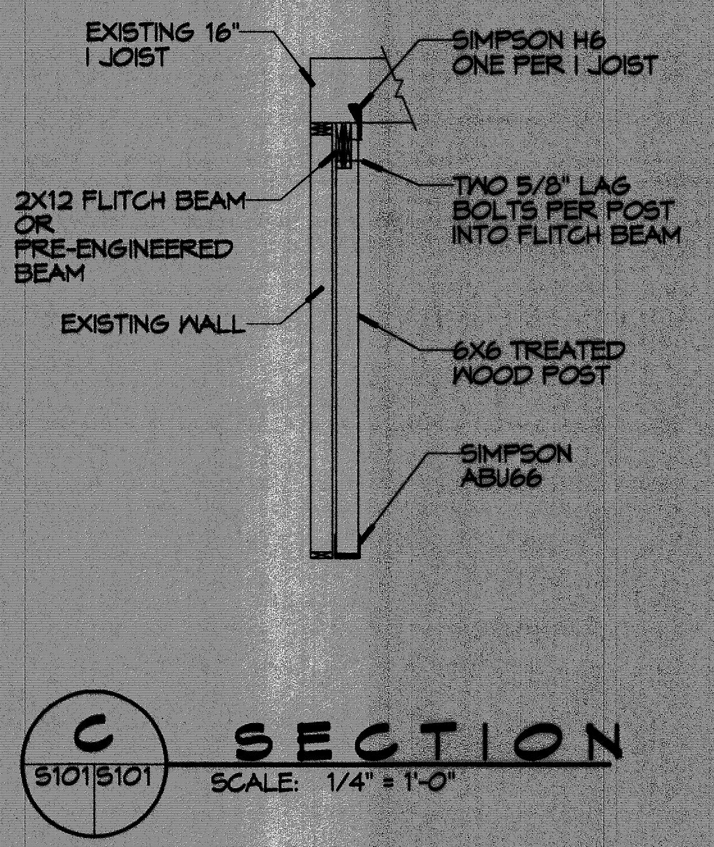
EXISTING 16" I JOIST
SIMPSON H6 ONE PER I JOIST
2X12 FLITCH BEAM OR PRE-ENGINEERED BEAM
TWO 5/8" LAG BOLTS PER POST INTO FLITCH BEAM
EXISTING WALL
6X6 TREATED WOOD POST
SIMPSON ABU66

C S101 S101 **SECTION**

SCALE: 1/4" = 1'-0"

DAMMON
ENGINEERING, INC.

554 Old Spanish Trail
Slidell, LA 70458
PH: 985.649.5832
www.dammonengineering.com
info@dammonengineering.com
Fax: 985.641.5950

#	DESCRIPTION	DATE

REVISIONS

SEAL:

BRIAN A. MISTICH
License No. 30187

BAM 9/8/15

RICHARD DYER RESIDENCE

2939 CAMELLIA DRIVE
SLIDELL, LOUISIANA 70458

JOB No: 2015 DATE: 09-08-15
DRAWN BY: CKD CHECKED BY: BAM

The above drawings and specifications, designs and arrangements represented thereby are and shall remain the property of Dammon Engineering, and no part thereof shall be copied, disclosed to others, or used in connection with any work or project other than the specific project for which the have been prepared and developed without written consent of Dammon Engineering. Visual contact with these drawings or specifications shall constitute conclusive evidence of acceptance of these restrictions.

SHEET TITLE:
RETROFIT
GROUND FLOOR

DRAWING NUMBER:
S101

SHEET No: of #