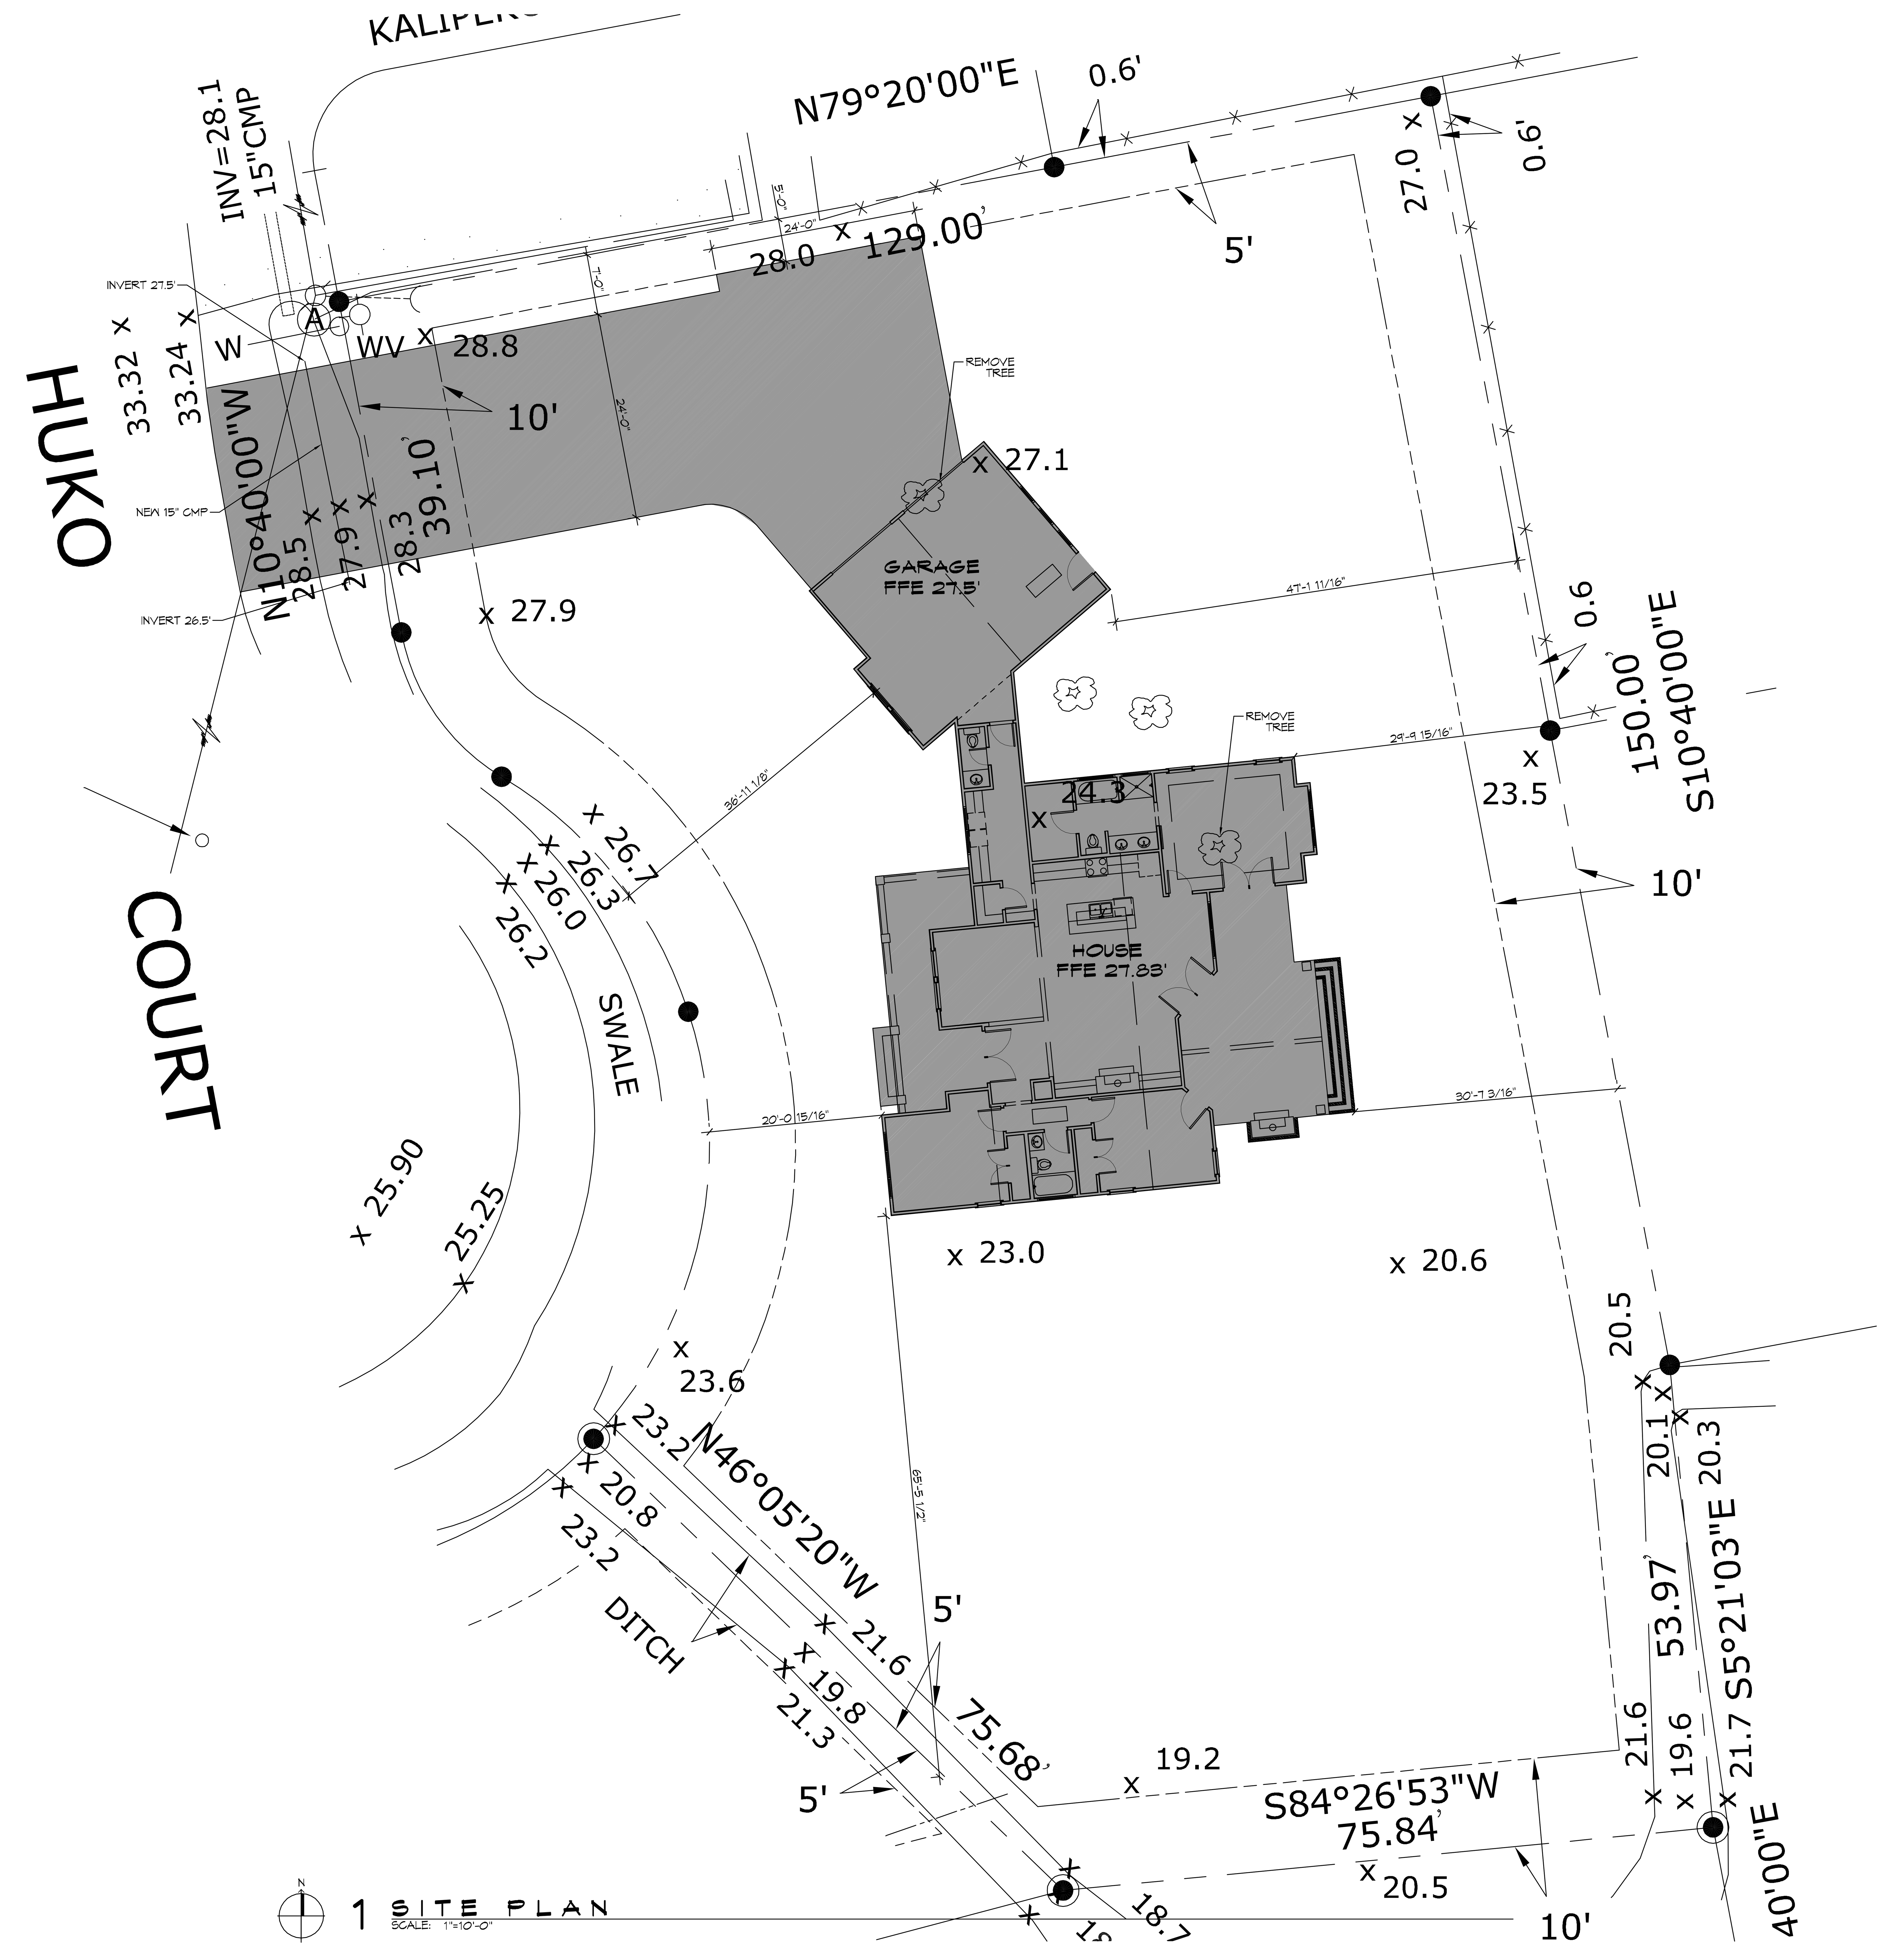

1 SITE PLAN
SCALE: 1"=10'-0"

PROJECT BERGERON RESIDENCE

TOTAL SQUARE FEET = 2,936
HOUSE = 1,706
GARAGE = 648
PORCHES = 582

SURVEY LEGAL

LOTS 10 & 11
DIAMONDHEAD
BLOCK 12, UNIT 10, PHASE II
HANCOCK COUNTY, MS

PLANNING

ZONED - RESIDENTIAL

BUILDING ELEVATION

BASE FLOOD ELEVATION = N/A
FINISHED FLOOR ELEVATION = 27'.83'

SITE SETBACKS

FRONT SET BACK = 10'-0"
SIDE = 5'-0"
REAR = 10'-0"

DESIGN CRITERIA

THE CONSTRUCTION FOR SAID RESIDENCE, WHERE BASIC WIND SPEED IS 130 MILES PER HOUR, WIND EXPOSURE ZONE C, IS DESIGNED IN ACCORDANCE WITH: AMERICAN FOREST AND PAPER ASSOCIATION (AF&PA) WOOD FRAME CONSTRUCTION MANUAL FOR ONE AND TWO FAMILY DWELLINGS (WFCM) 2015 EDITION AS WELL AS THE INTERNATIONAL RESIDENTIAL CODE (IRC) 2015 EDITION

SHEET INDEX

SHEET #	SHEET TITLE
C101	SITE PLAN
S101	FOUNDATION PLAN AND DETAILS
S102	TYPICAL CONNECTION DETAILS, SCHEDULES AND NOTES
A101	FLOOR PLAN
A102	HOUSE ELEVATIONS
A103	GARAGE ELEVATIONS
A104	HOUSE AND GARAGE SECTION AND ROOF PLAN
P101	PLUMBING FLOOR PLAN AND RISER
M101	MECHANICAL FLOOR PLAN
E101	POWER AND LIGHTING FLOOR PLAN

DAMMON ENGINEERING, INC.
LOUISIANA & MISSISSIPPI
www.dammonengineering.com
info@dammonengineering.com
PH: 985.649.5832
Chief Engineer: Brian Mistich, PE
554 Old Spanish Trail
Slidell, LA 70458

REVISIONS

#	DESCRIPTION	DATE

SEAL:

NEW RESIDENTIAL
CRAIG BERGERON
6410 HUKO COURT
DIAMONDHEAD, MS 39525

JOB No:	2021	DATE:	02-25-2021
DRAWN BY:	CKD	CHECKED BY:	CKD

The above drawings and specifications, designs and arrangements represented thereby are and shall remain the property of Dammon Engineering, and no part thereof shall be copied, disclosed to others, or used in connection with any work or project other than the specific project for which the have been prepared and developed without written consent of Dammon Engineering. Visual contact with these drawings or specifications shall constitute conclusive evidence of acceptance of these restrictions.

SHEET TITLE:
SITE PLAN

DRAWING NUMBER:
C101

SHEET No: 1 of 10