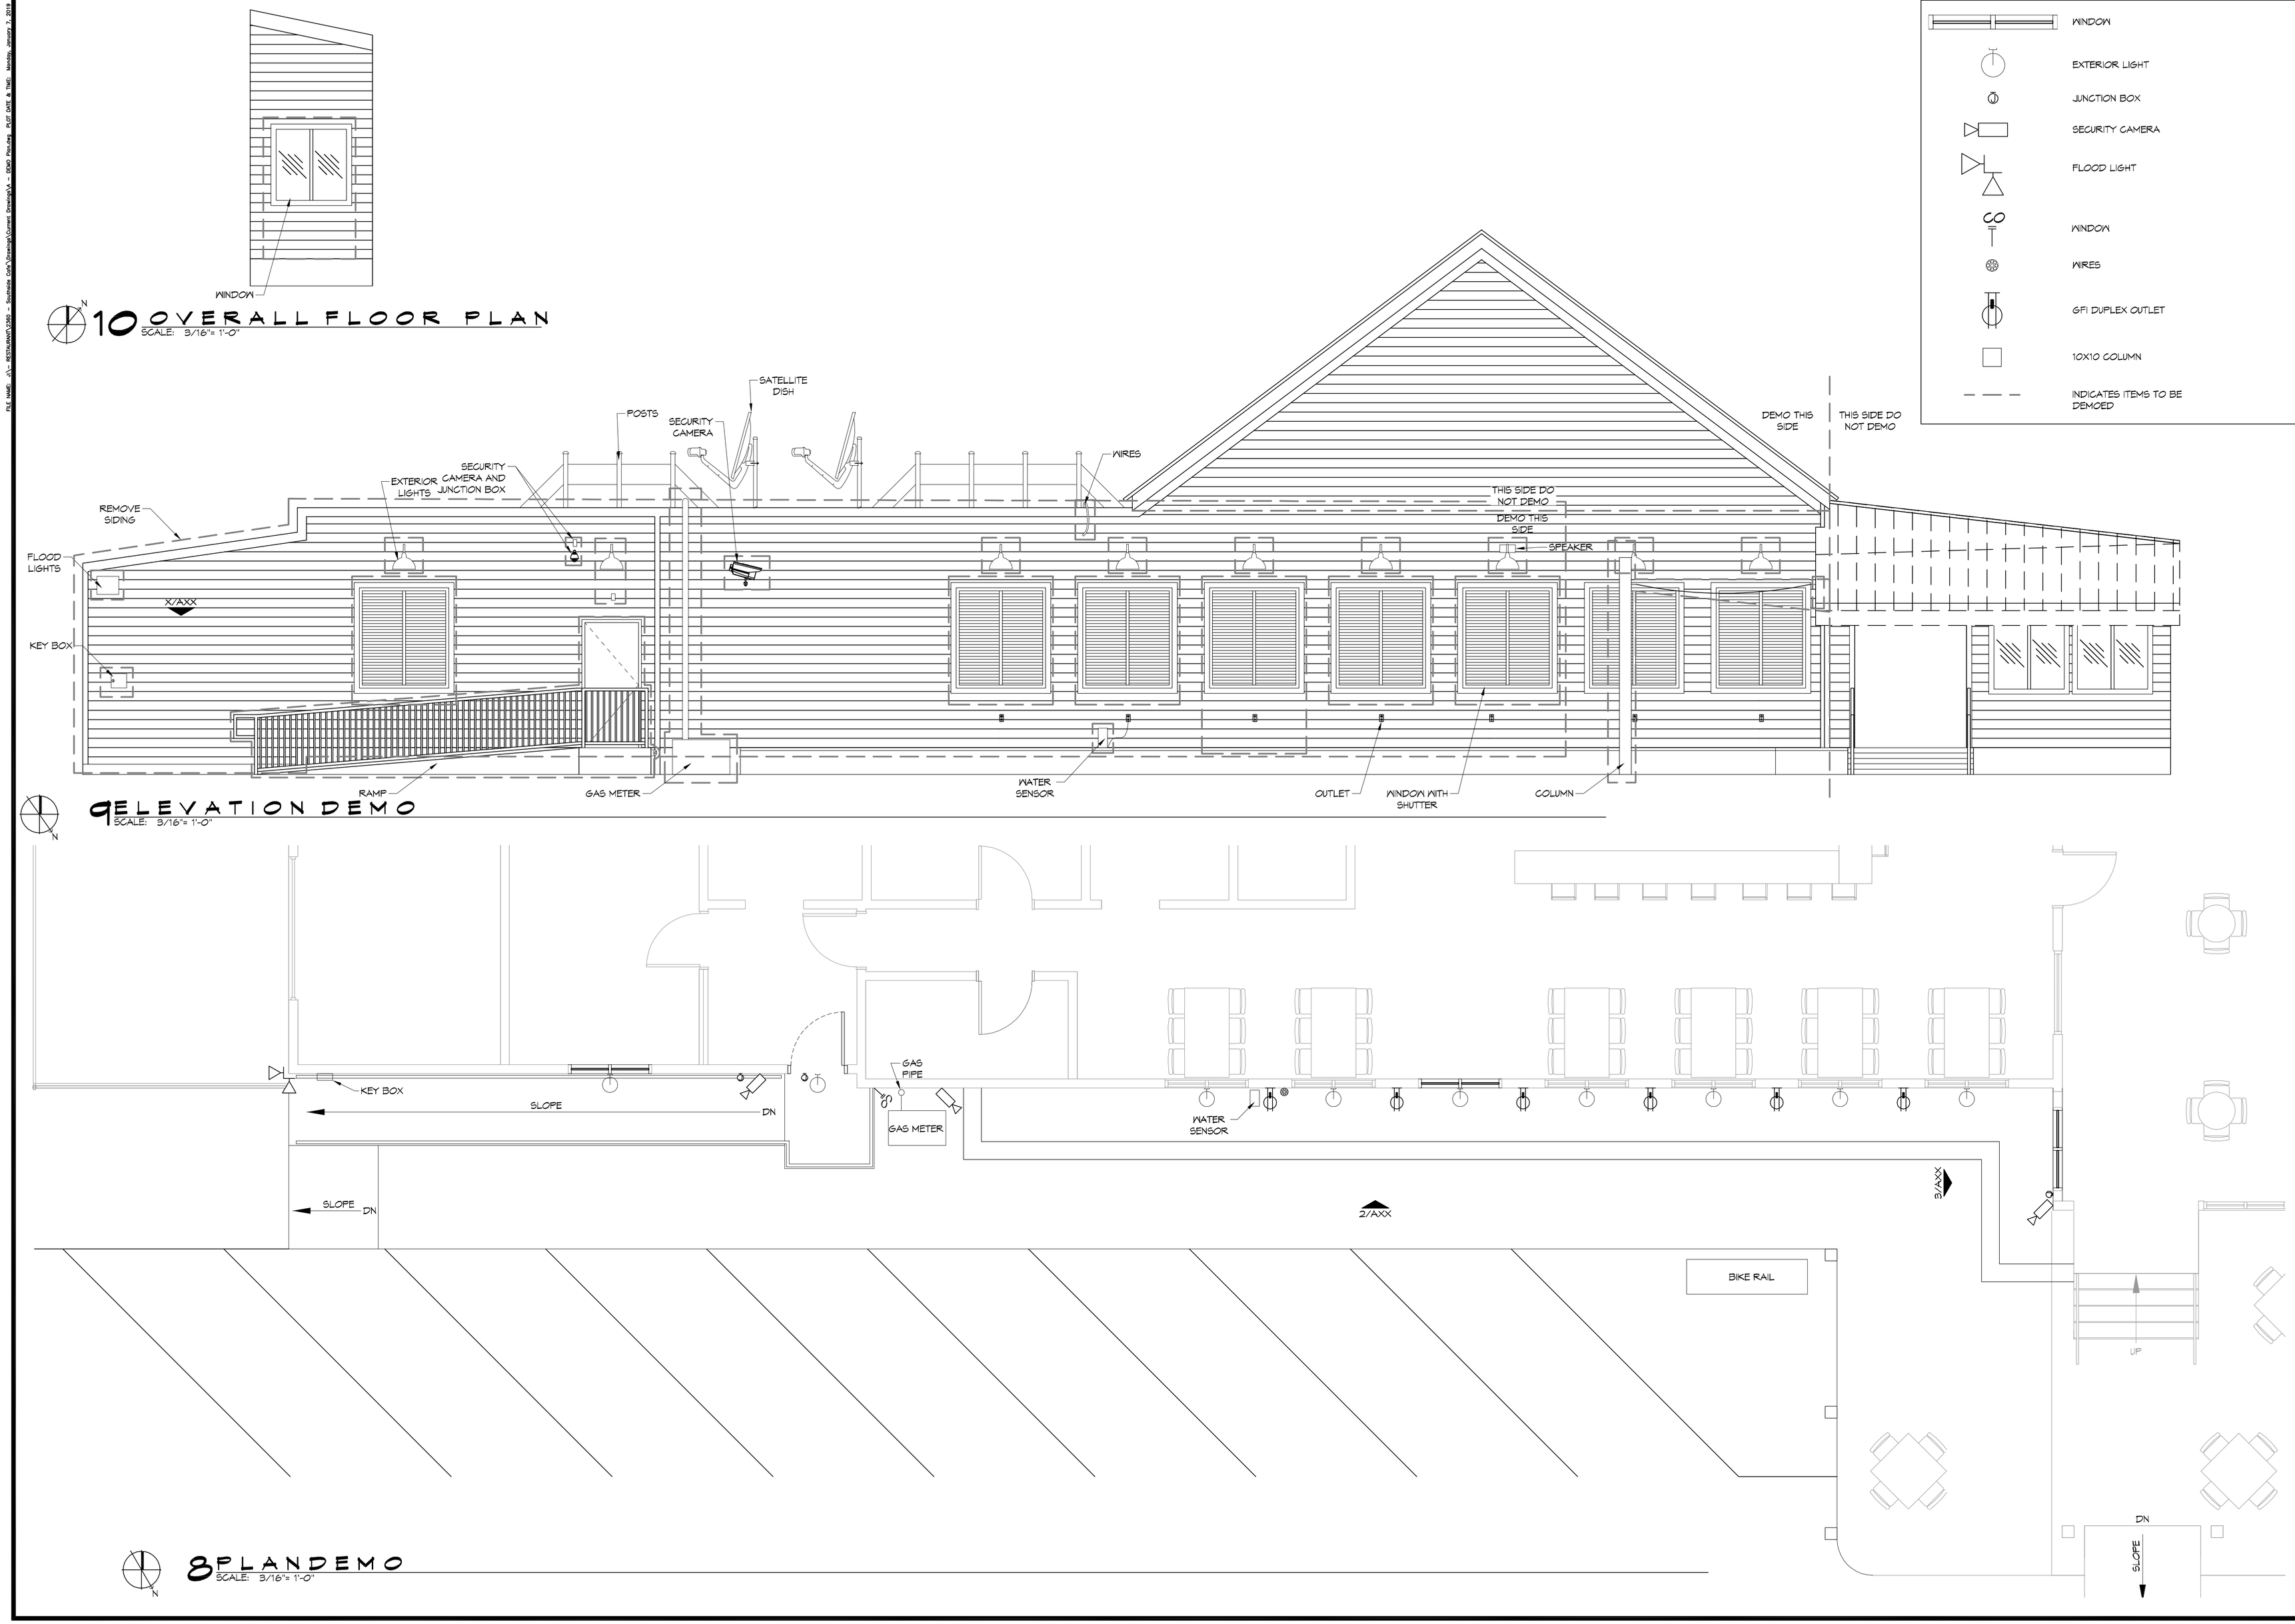


## PLAN LEGEND

- WINDOW
- EXTERIOR LIGHT
- JUNCTION BOX
- SECURITY CAMERA
- FLOOD LIGHT
- CO — WINDOW
- WIRES
- GFI DUPLEX OUTLET
- 10X10 COLUMN
- INDICATES ITEMS TO BE DEMOED


DAMMON ENGINEERING, INC.
LOUISIANA & MISSISSIPPI
www.dammonengineering.com
info@dammonengineering.com
PH: 985.649.5832
Chief Engineer: Brian Alistich, PE
554 Old Spanish Trail
Slidell, LA 70458


REVISIONS

| # | DESCRIPTION | DATE |
|---|---|---|
| | | |

SEAL:

# NEW DINING ADDITION
# SOUTHSIDE CAFE

3154 PONTCHARTRAIN DR
SLIDELL, LA 70458

| | | | |
|---|---|---|---|
| JOB No: | 2354 | DATE: | 01-07-19 |
| DRAWN BY: | JAG/VA | CHECKED BY: | JAG |


This drawing is a tool for use in the execution, in whole or in part, of a project designed by Dammon Engineering. Any other use or reproduction without written consent of Dammon Engineering is prohibited. Dammon Engineering, Inc. and its officers, directors, and employees shall not be responsible for any modifications made to this drawing by anyone other than Dammon Engineering, Inc.


SHEET TITLE:
DEMOLITION PLAN

DRAWING NUMBER:
D100

SHEET No: 5 of 14